CONTRACT NO. 66399

F.A.P.	SECTION	COUNTY	TOTAL SHEETS	SHEET NO.
2503	(35) BR	KENDALL	129	122
STA. 12+00.00	TO STA. 12+50.00			
FED. ROAD DIST. NO.	ILLINOIS	FED. AID PROJECT		

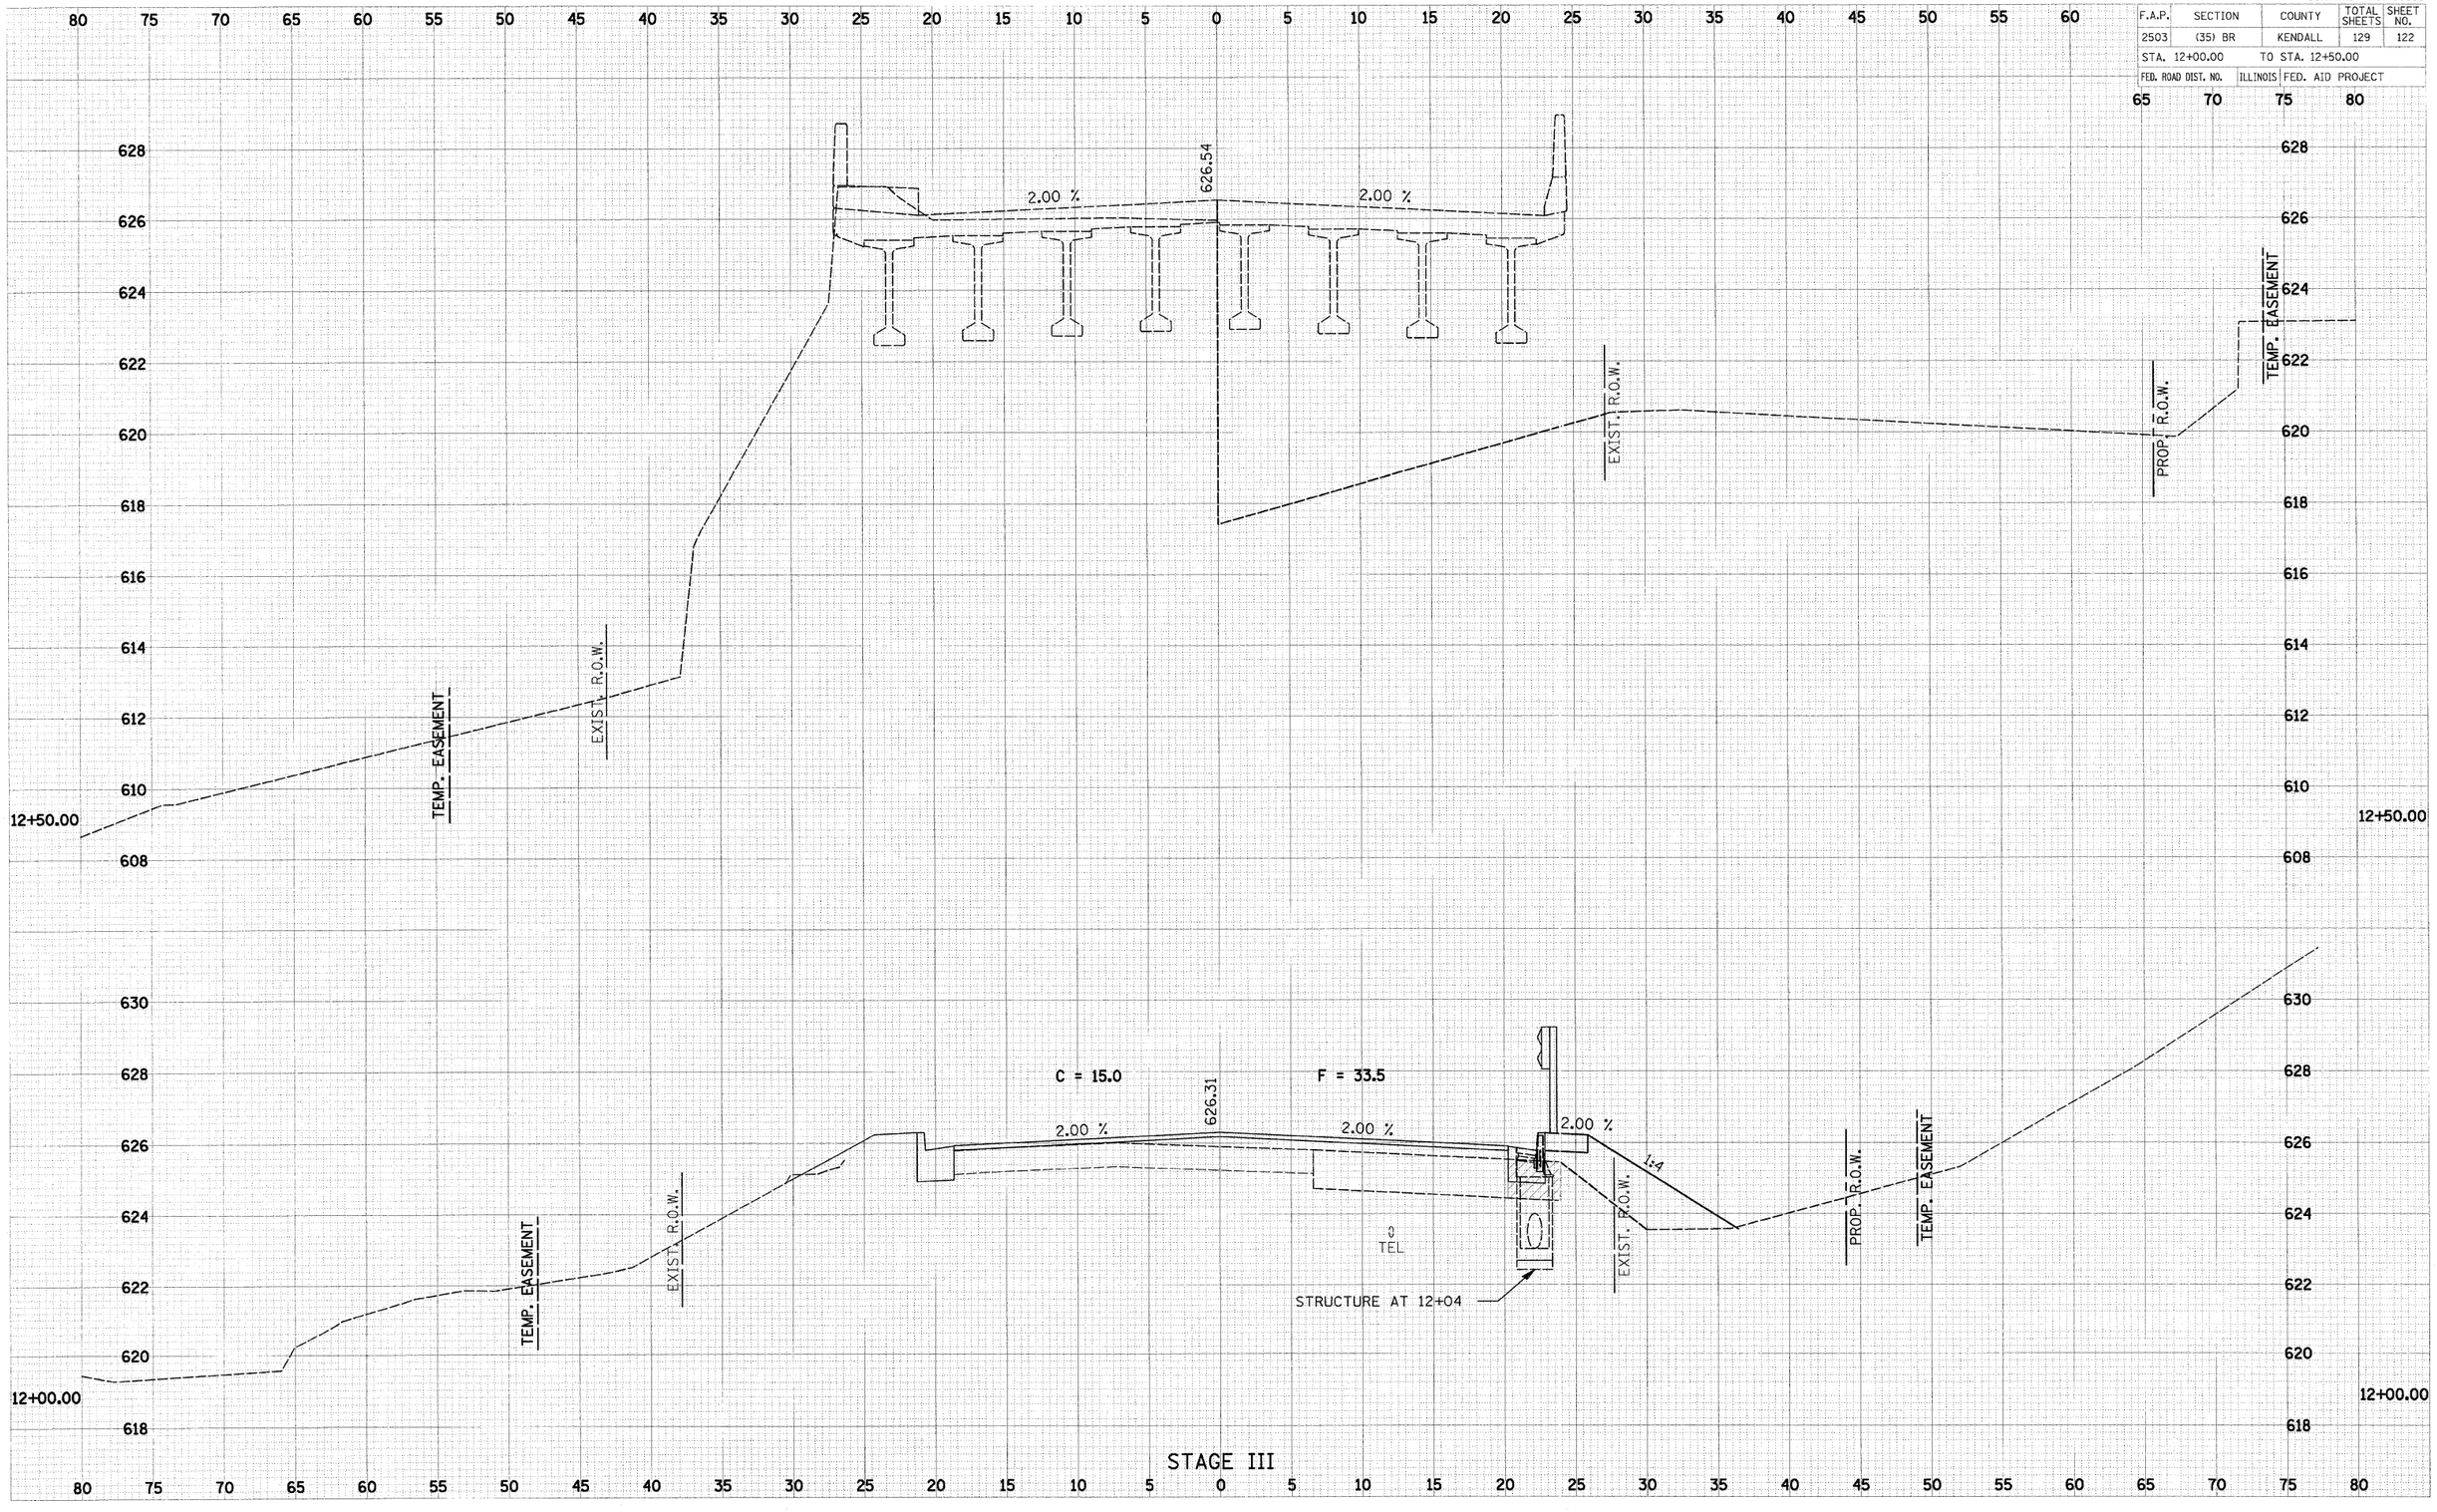

PLOT DATE = 1/31/2008
FILE NAME = R:\2008\08029\cad\Phase II\08029-sht-xs-stage3.dgn
PLOT SCALE = 1.0000 '/ IN.
USER NAME = $USER$

08029-sht-xs-stage3.dgn 1/31/2008 2:40:06 PM