CONTRACT NO. 66399

F.A.P.	SECTION	COUNTY	TOTAL SHEETS	SHEET NO.
2503	(35) BR	KENDALL	129	125
STA. 14+00.00		TO STA. 14+00.00		
FED. ROAD DIST. NO.		ILLINOIS	FED. AID PROJECT	

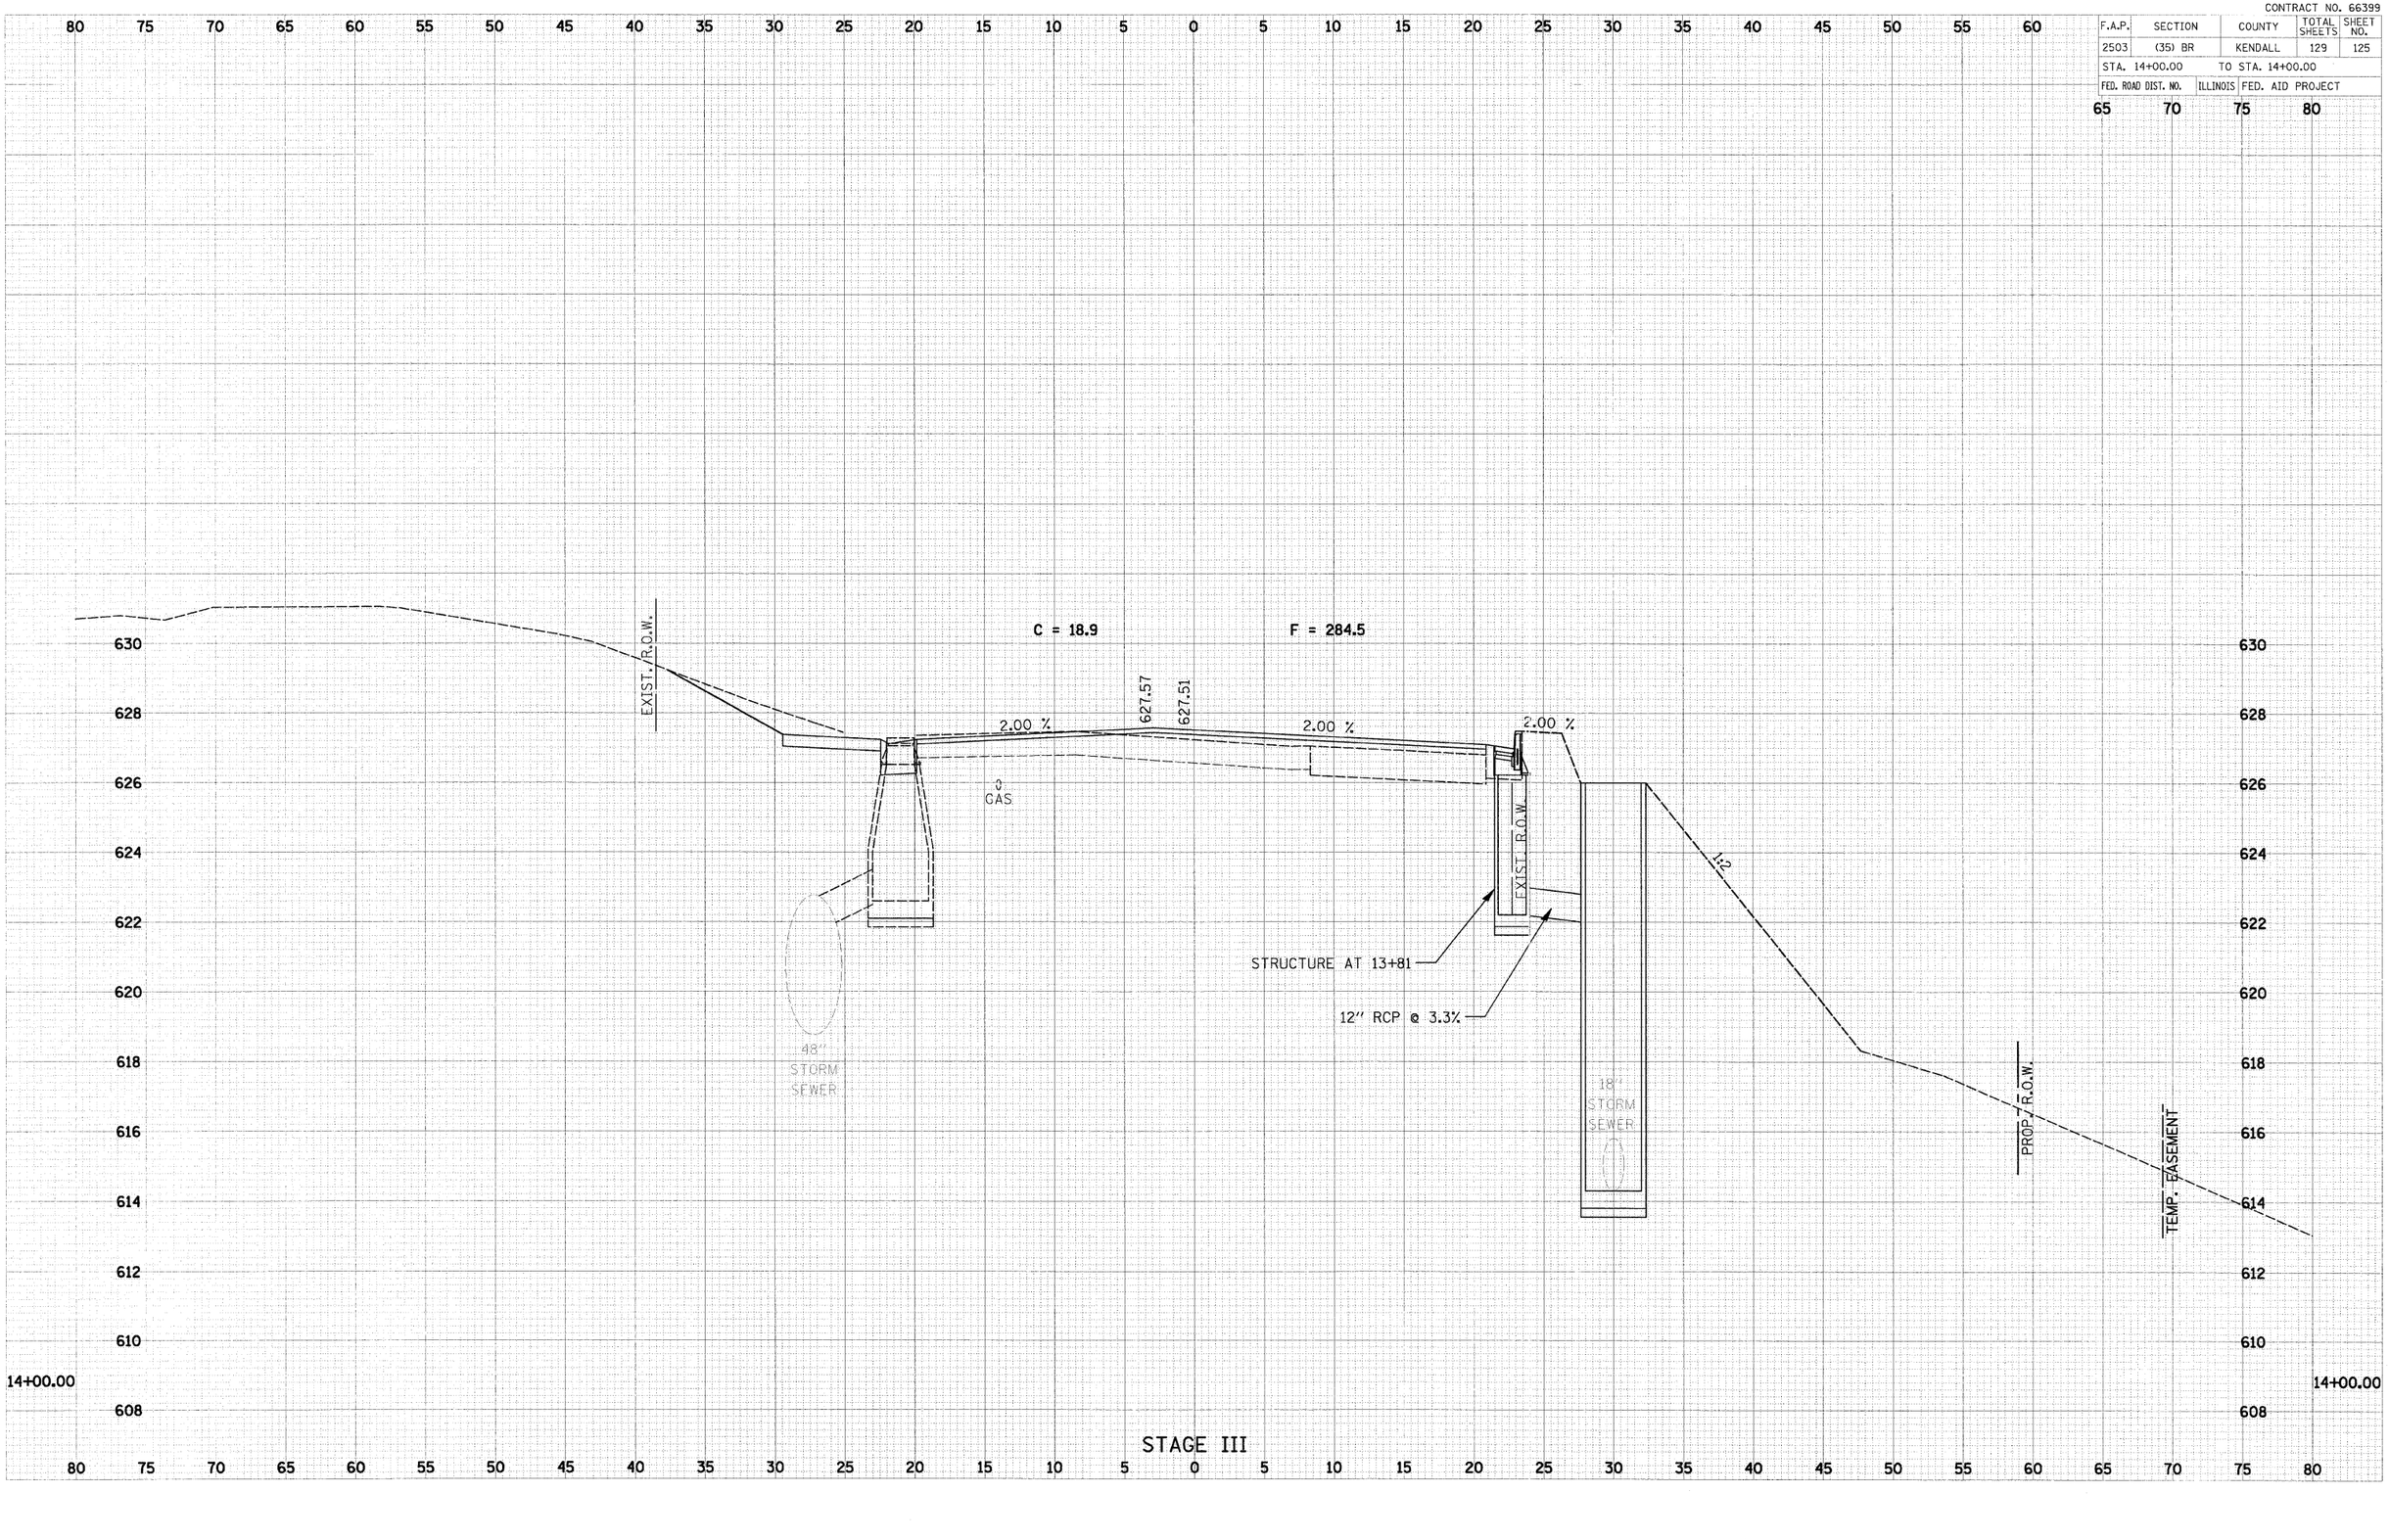

STAGE III

PLOT DATE = 1/31/2008
FILE NAME = N:\Projects\06029\road\Phase II\06029-sht-xs-stage3.dgn
PLOT SCALE = 5.0000 ' / IN.
USER NAME = #USER#

06029-sht-xs-stage3.dgn 1/31/2008 2:40:20 PM