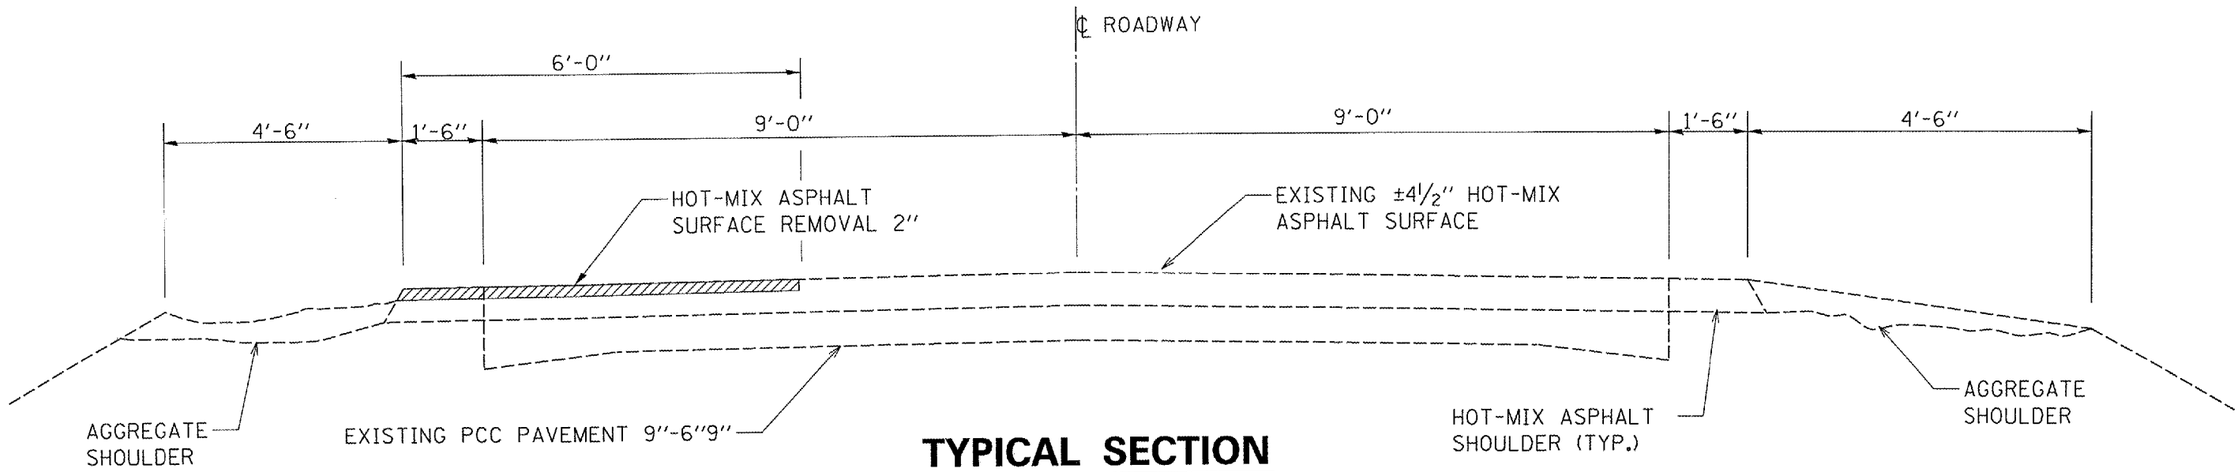

TYPICAL SECTION

EXISTING

STA. 438+25 LT. TO STA. 455+10 LT.

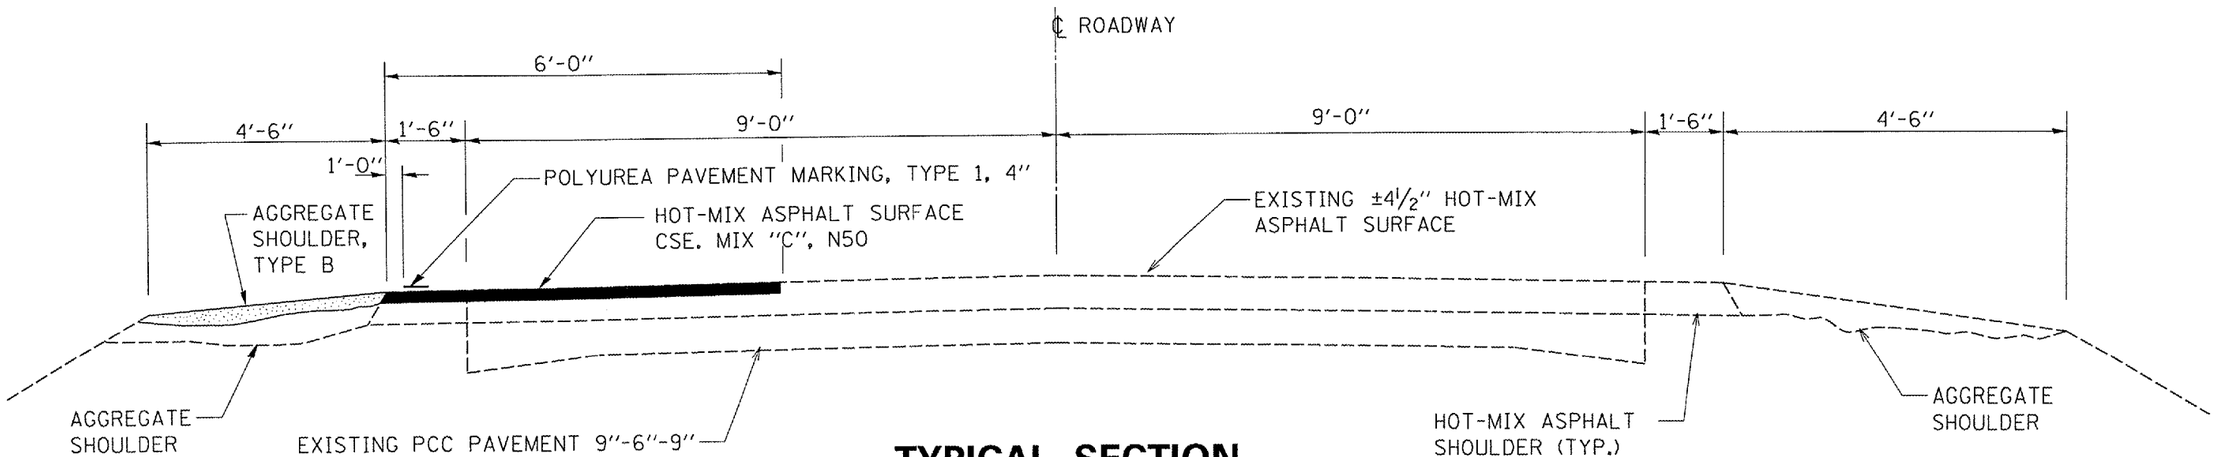

TYPICAL SECTION

PROPOSED

STA. 438+25 LT. TO STA. 455+10 LT.

FILE NAME = c:\projects\mchd07\rt34(dove-)\rt34.dgn	USER NAME = vaningerjr	DESIGNED - RON WOODSHANK	REVISED -
		DRAWN - RON WOODSHANK	REVISED -
	PLOT SCALE = 103.4029 ' / IN.	CHECKED -	REVISED -
	PLOT DATE = Feb 11, 2008 - 11:00:12 AM	DATE -	REVISED -

STATE OF ILLINOIS
DEPARTMENT OF TRANSPORTATION

TYPICAL SECTION

SCALE: | SHEET NO. __ OF ___ SHEETS | STA. 438+25 LT. TO STA. 455+10 LT.

F.A.S. RTE.	SECTION	COUNTY	TOTAL SHEETS	SHEET NO.
1249	23RS-6	BUREAU	6	4
		CONTRACT NO. 66760		
FED. ROAD DIST. NO. _	ILLINOIS	STATE AID PROJECT		