CONTRACT NO. 68115

F.A.S. RTE.	SECTION	COUNTY	TOTAL SHEETS	SHEET NO.
2244	(107B)BR	STARK	39	33
STA. 84+00.00	TO STA. 84+50.00			
FED. ROAD DIST. NO. 4	ILLINOIS	FED. AID PROJECT		

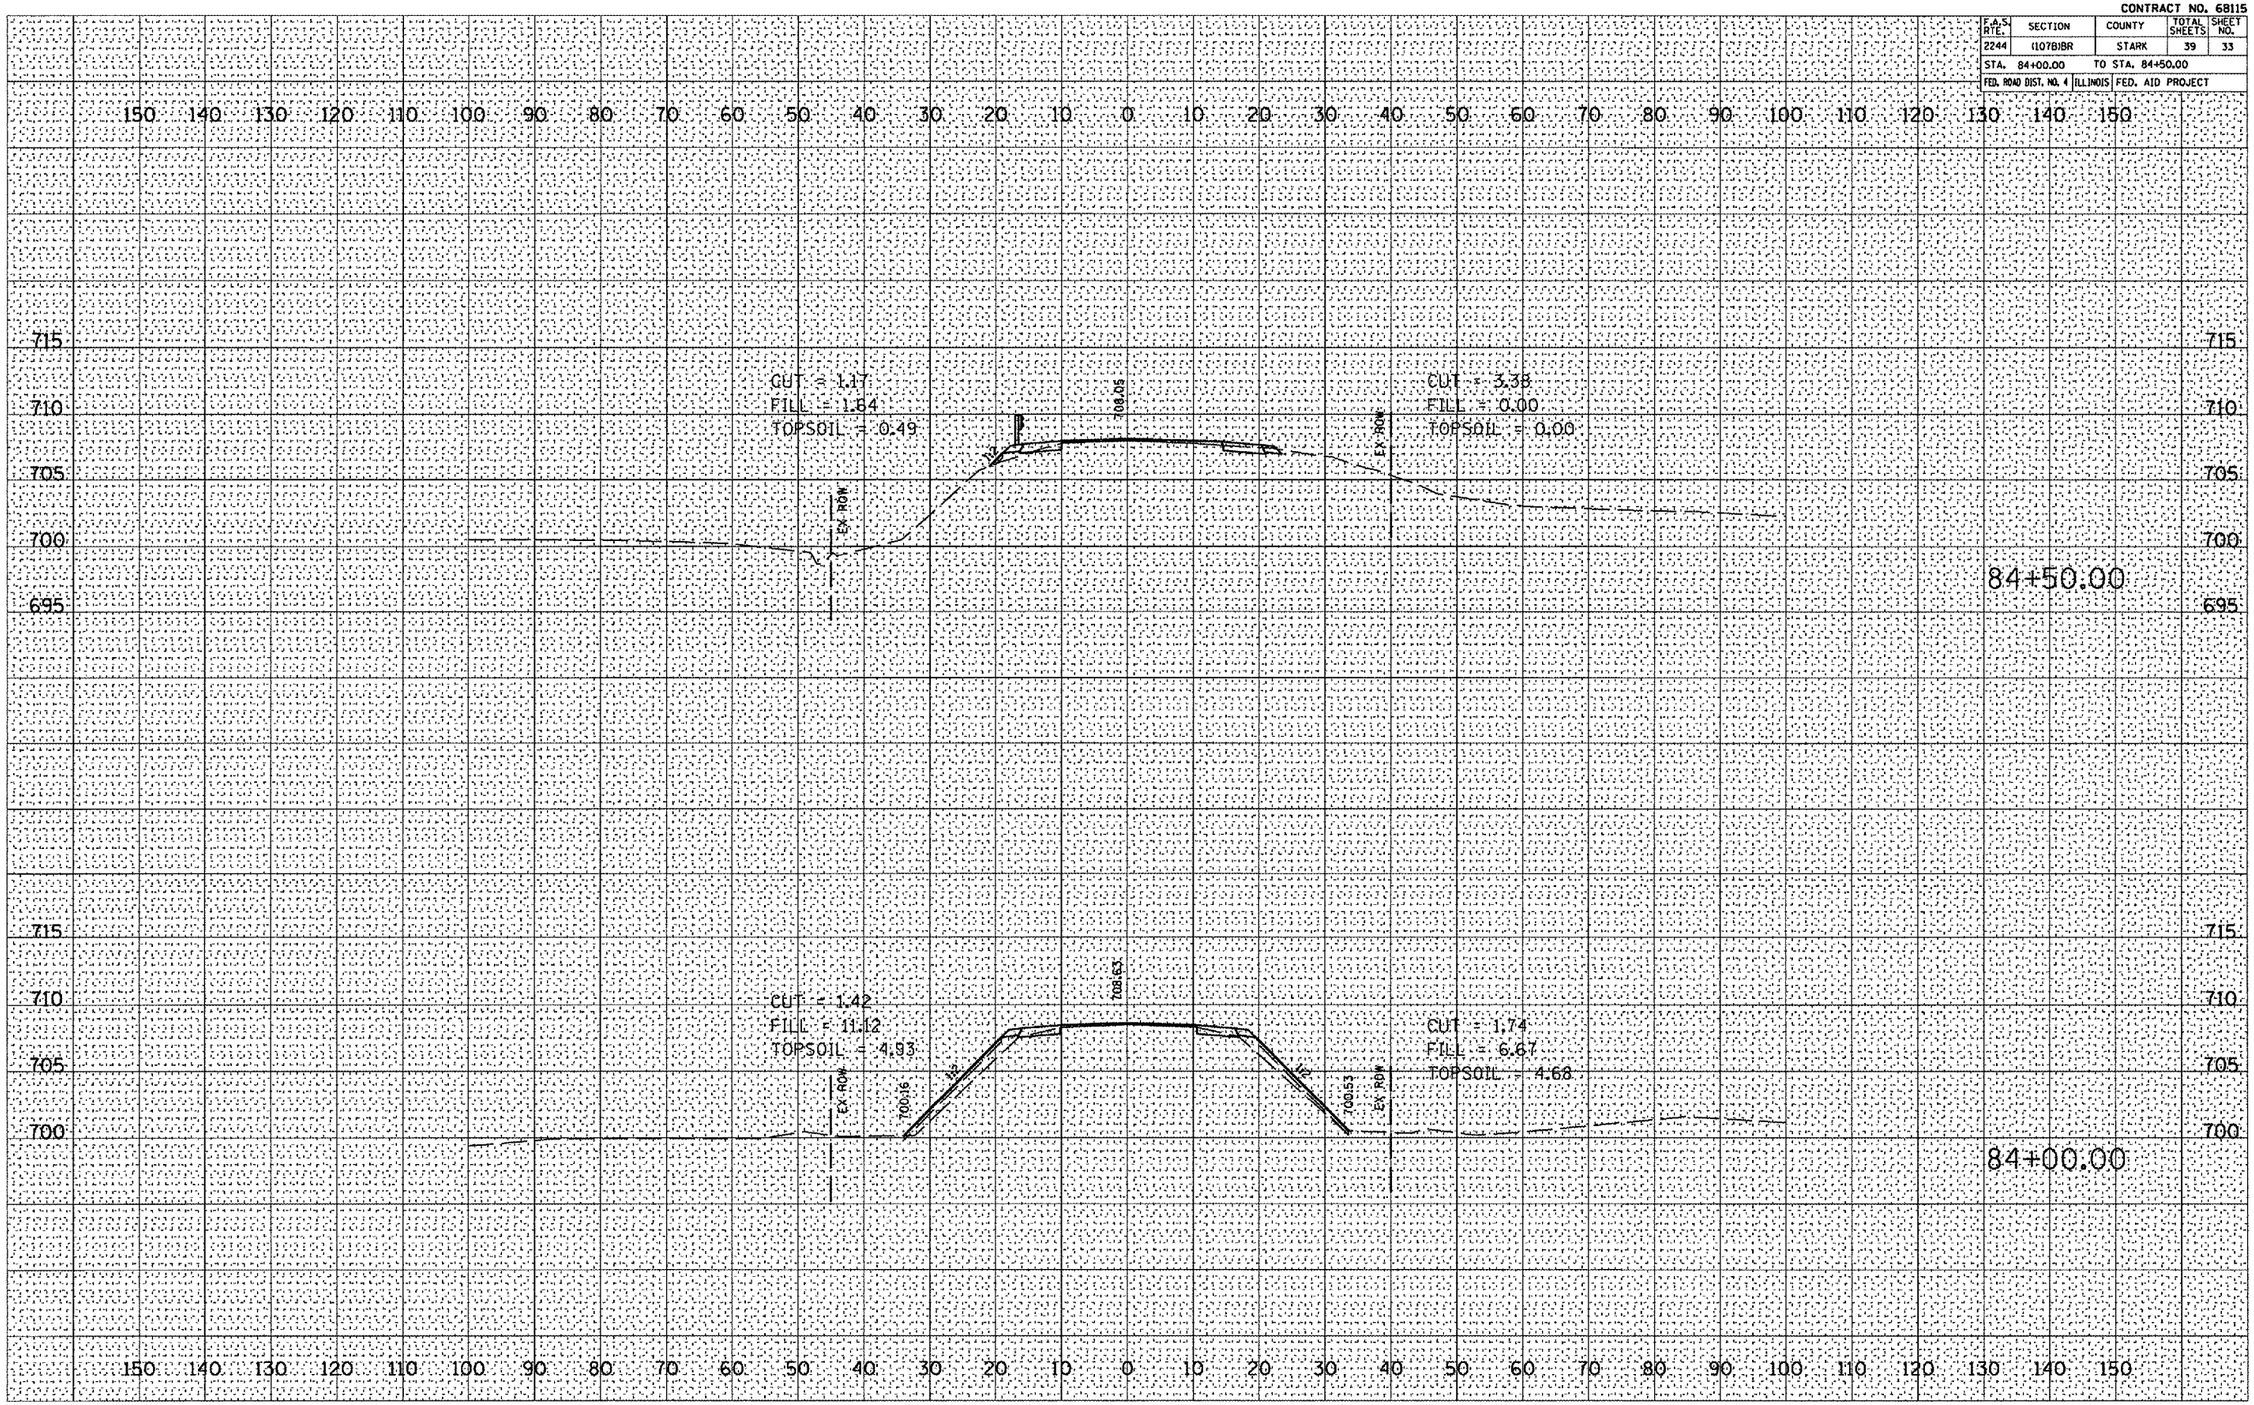

Prepared by: Foth Infrastructure & Environment, LLC

FINAL SUBMITTAL 02/01/08 FVD # 5589.80

OSCEOLA ROAD X-SECTIONS

.../work order 5/dwg/xsht01.dgn 1/21/2008 10:28:38 AM