F.A.I. RTE.	SECTION	COUNTY	TOTAL SHEETS	SHEET NO.
55	(84-2B-1)I-1	SANGAMON	31	9
STA. 30+00		TO STA.42+00		
FED. ROAD DIST. NO.	ILLINOIS	FED. AID PROJECT		

CONTRACT NO. 72349

PLAN

SURVEYED ____ PLOTTED ____ ALIGNMENT CHECKED ____ RT. OF WAY CHECKED ____ CADD FILE NAME ____

NOTE BOOK NO. ____

DATE	BY	

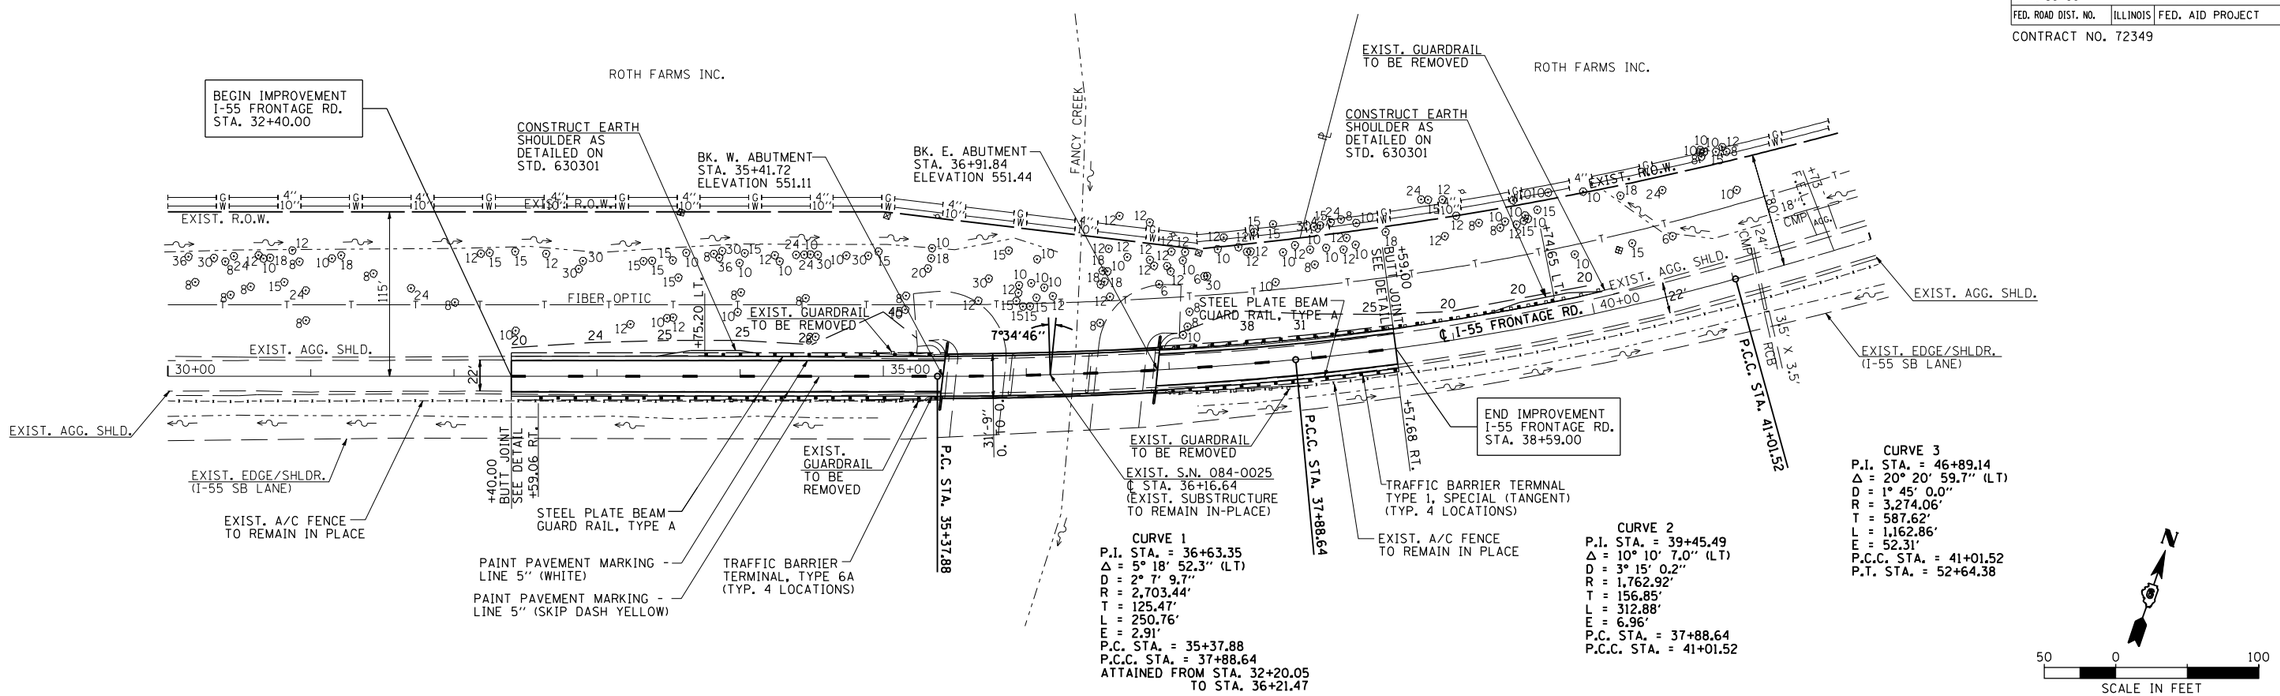

PROFILE

SURVEYED ____ PLOTTED ____ GRADES CHECKED ____ B.M. NOTED ____ CADD FILE NAME NOTATNS CK'KD

NOTE BOOK NO. ____
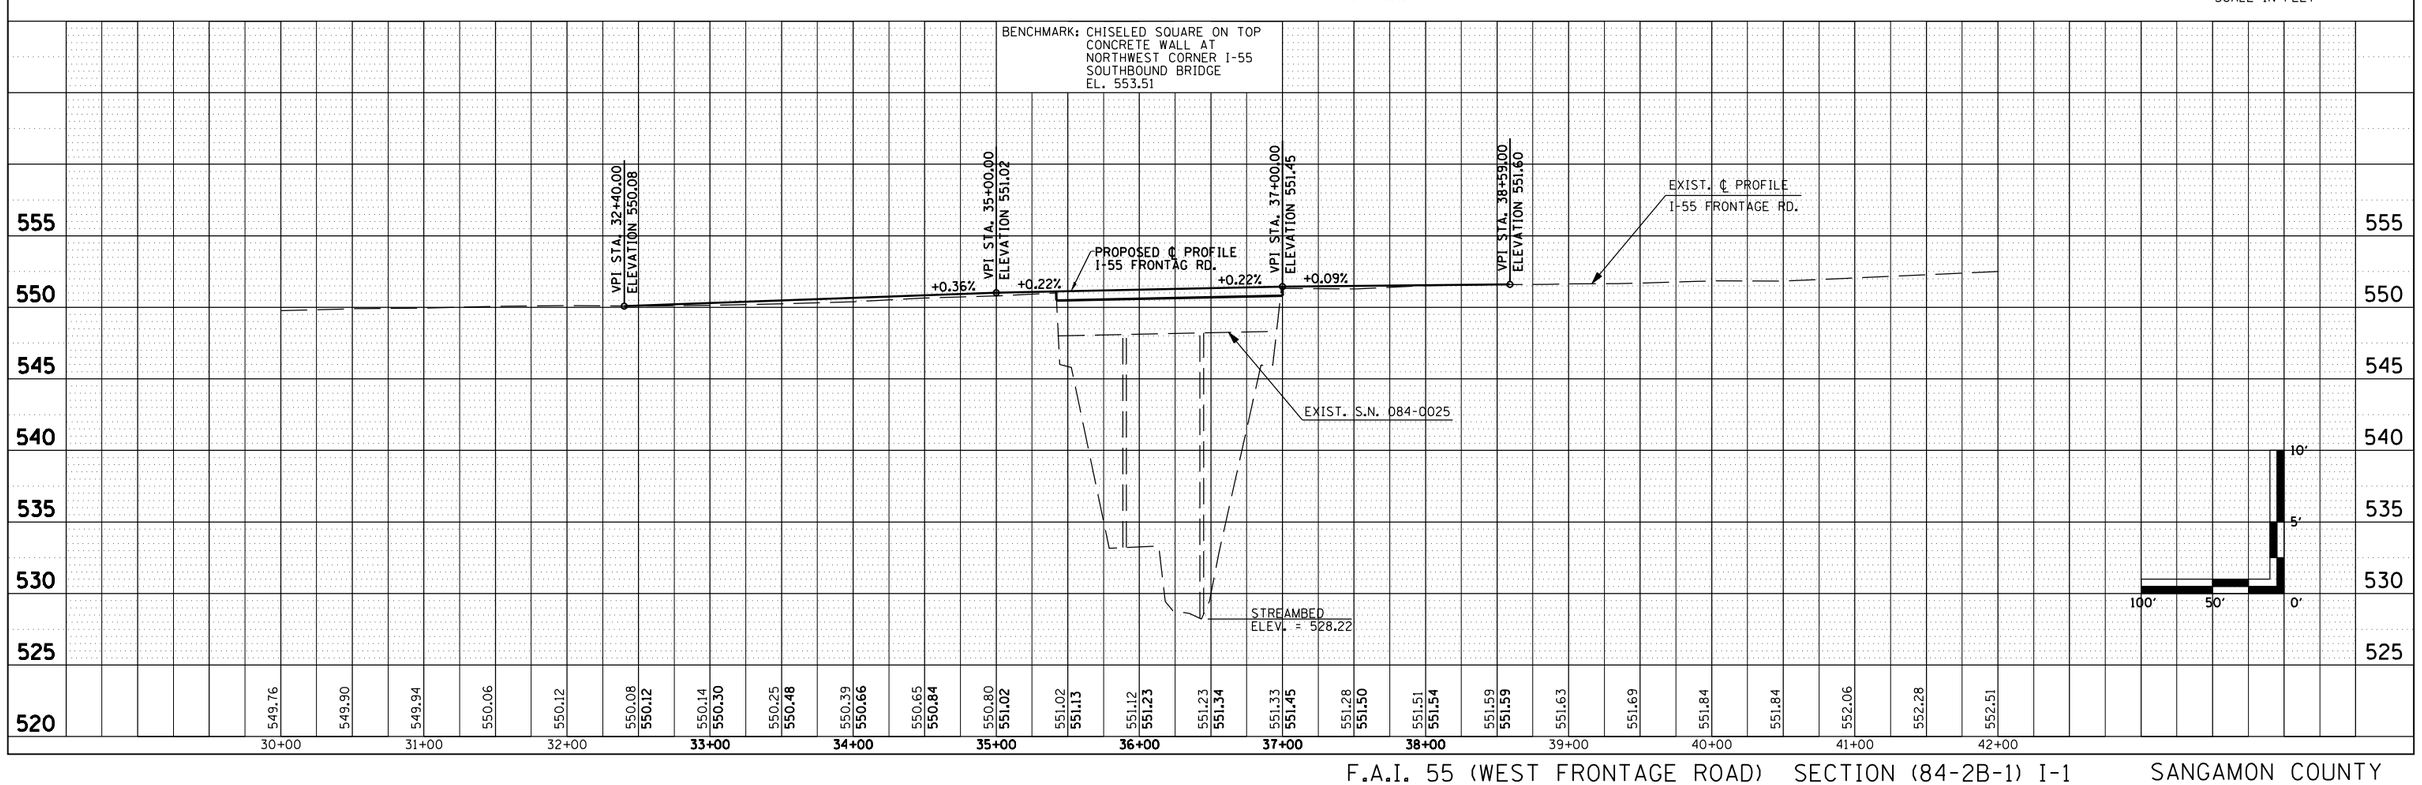
DATE	BY