c:\projects\74144dt\sht details_74144.c
DATE
REBS

CONTRACT NO. 74144

F.A.P. RTE.	SECTION	COUNTY	TOTAL SHEETS	SHEET NO.
322	19RS-4	SHELBY	33	11
FED. ROAD DIST. NO. 7	ILLINOIS	FED. AID PROJECT NO.		

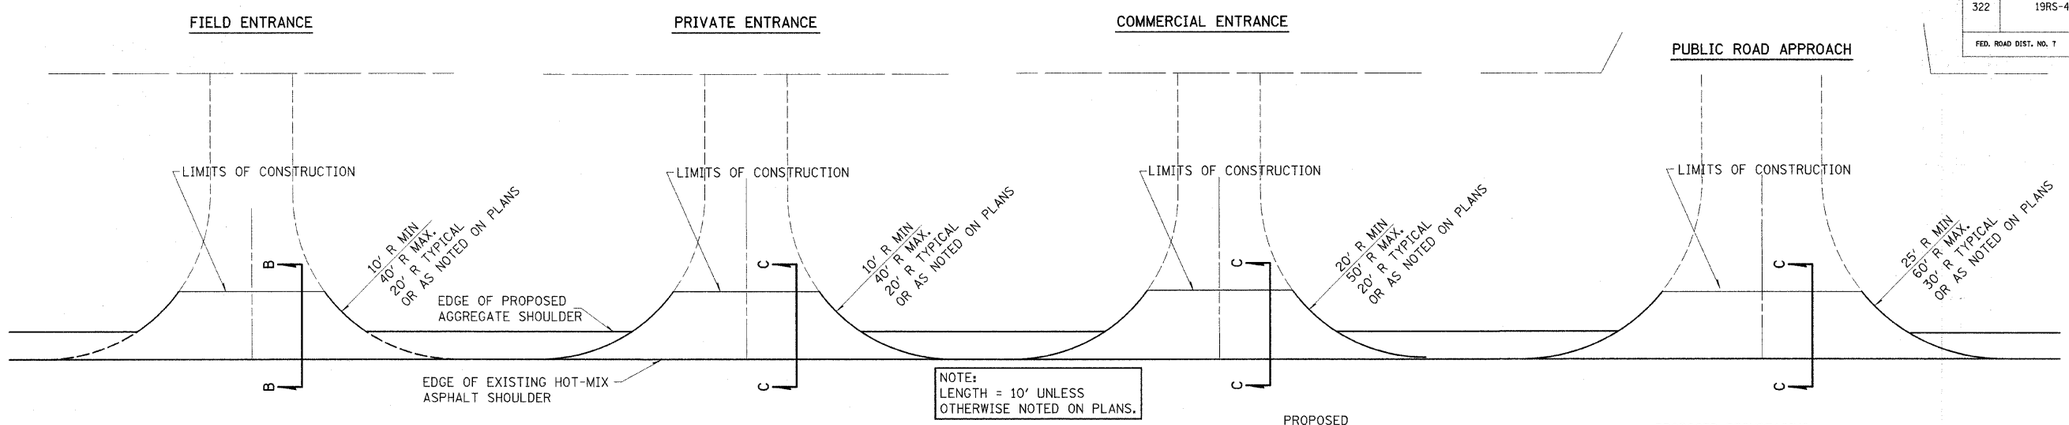

NOTE:
LENGTH = 10' UNLESS OTHERWISE NOTED ON PLANS.

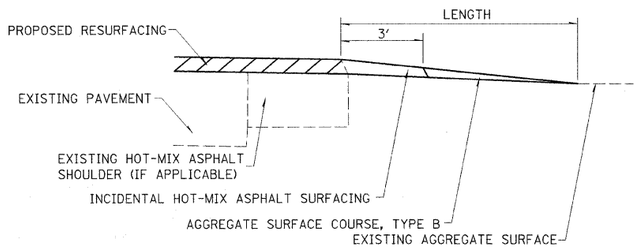

SECTION B-B

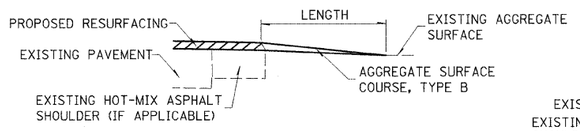

NOTE:
IF THERE IS NO EXISTING HOT-MIX ASPHALT SHOULDER ENTRANCE TAPER LENGTH STARTS AT EDGE OF EXISTING PAVEMENT.

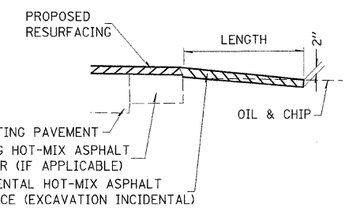

SECTION C-C

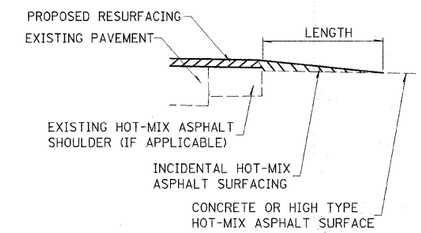

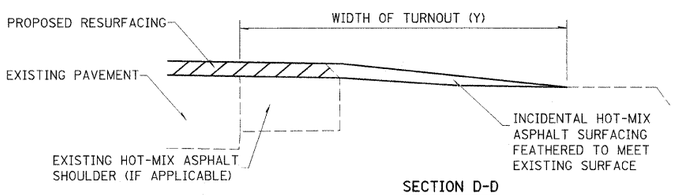

SECTION D-D

TYPICAL SECTION AT MAILBOX TURNOUT

NOTE: SEE STANDARD 406201 FOR MAILBOX TURNOUT DETAILS

SIDE	STATION	TYPE	INCIDENTAL HOT-MIX ASPHALT SURFACING* TON	AGGREGATE SURFACE COURSE, TYPE B TON
RT	915+45	FE	1.07	2.65
LT	937+76	PE	2.90	
RT	939+25	FE	1.23	2.07
RT	945+08	PE	3.99	
LT	953+05	FE	1.32	1.83
RT	953+25	PE	4.28	
RT	956+05	PE	3.96	
RT	961+23	FE	1.00	2.16
LT	962+58	PE	4.48	
LT	966+05	PRA	3.35	
RT	966+07	PRA	3.10	
LT	984+84	PE	2.88	
LT	985+82	PE	4.72	
RT	992+96	PRA	3.32	
RT	1002+50	FE	1.10	2.07
LT	1013+37	PE	3.39	
RT	1018+96	PRA	3.90	
LT	1019+18	PRA	2.98	
RT	1028+12	FE	0.94	2.30
LT	1040+36	MBT	3.35	
RT	1040+40	PE	3.94	
LT	1059+96	PE	1.58	
LT	1073+67	PRA	3.65	
RT	1073+77	PRA	3.34	
LT	1089+29	PE	3.02	
RT	1097+40	FE	1.24	1.99
RT	1107+93	FE	2.21	
RT	1113+36	FE	0.63	

SIDE	STATION	TYPE	INCIDENTAL HOT-MIX ASPHALT SURFACING* TON	AGGREGATE SURFACE COURSE, TYPE B TON
LT	1113+99	FE	1.23	1.98
LT	1120+06	FE	1.09	1.97
RT	1126+93	PRA	3.70	
LT	1127+05	PRA	3.15	
RT	1128+11	PE	3.13	
RT	1129+24	PE	2.60	
RT	1130+84	FE	1.10	2.16
LT	1130+91	FE	2.38	1.22
RT	1132+16	PE	3.41	
RT	1140+33	FE	1.45	1.88
LT	1145+96	FE	1.32	1.97
RT	1154+02	FE	1.19	1.85
RT	1162+28	FE	1.31	1.61
LT	1165+15	PE	4.30	
LT	1166+19	PE	4.89	
LT	1166+94	PRA	7.91	
RT	1167+79	PE	2.27	
LT	1168+24	CE	5.99	
LT	1168+80	PE	2.19	
LT	1169+81	PE	2.60	
LT	1173+12	CE	11.22	
LT	1180+02	PRA	4.30	
RT	1180+11	PRA	4.58	
LT	1181+56	PRA	3.52	
LT	1213+35	FE	1.20	1.91
RT	1214+03	FE	0.84	2.28
RT	1223+11	PRA	4.54	
LT	1223+73	PE	3.14	

SIDE	STATION	TYPE	INCIDENTAL HOT-MIX ASPHALT SURFACING* TON	AGGREGATE SURFACE COURSE, TYPE B TON
LT	1228+47	PE	3.41	
RT	1235+15	FE	1.27	2.14
LT	1235+17	PE	7.07	
RT	1242+91	FE	3.08	0.73
RT	1247+82	PE	2.64	
RT	1260+63	PRA	4.03	
LT	1260+90	PE	4.43	
LT	1268+79	PE	4.13	
RT	1272+01	PRA	2.72	
RT	1278+39	PE	2.23	
RT	1283+68	PE	3.47	
LT	1285+77	FE	1.24	1.88
RT	1287+56	PE	2.79	
LT	1289+66	PE	3.40	
LT	1290+54	MBT	1.68	
RT	1290+75	PE	2.92	
LT	1291+01	FE	1.90	
RT	1291+12	PE	2.16	
LT	1293+29	MBT	1.93	
RT	1293+32	PE	2.86	
LT	1302+98	PE	3.42	
RT	1303+89	PRA	3.84	
LT	1304+00	PRA	2.99	
RT	1305+59	PE	2.80	
LT	1317+31	FE	1.50	1.78
RT	1317+33	FE	1.12	1.99
RT	1323+02	CE	4.09	
LT	1329+91	FE	1.36	2.03

SIDE	STATION	TYPE	INCIDENTAL HOT-MIX ASPHALT SURFACING* TON	AGGREGATE SURFACE COURSE, TYPE B TON
RT	1330+70	FE	1.09	1.99
RT	1336+03	FE	0.83	1.99
LT	1337+29	FE	1.43	1.91
RT	1343+77	FE	1.05	1.98
RT	1350+81	FE	1.02	2.00
LT	1356+78	PE	3.01	
RT	1357+47	PRA	3.88	
LT	1357+48	PRA	2.80	
RT	1362+46	FE	1.40	2.03
LT	1365+27	FE	1.44	1.76
RT	1371+08	PE	4.15	
LT	1374+58	PE	2.47	
RT	1383+81	FE	0.71	1.91
LT	1383+97	FE	1.30	1.85
LT	1385+73	FE	1.14	2.00
RT	1395+22	FE	0.93	2.11
	TOTALS		277.0	66.0

SIDE	STATION	TYPE	INCIDENTAL HOT-MIX ASPHALT SURFACING* TON	AGGREGATE SURFACE COURSE, TYPE B TON

SIDE	STATION	TYPE	INCIDENTAL HOT-MIX ASPHALT SURFACING* TON	AGGREGATE SURFACE COURSE, TYPE B TON

FE - FIELD ENTRANCE
PE - PRIVATE ENTRANCE
CE - COMMERCIAL ENTRANCE
PRA - PUBLIC ROAD APPROACH
MBT - MAILBOX TURNOUT

*BITUMINOUS MATERIALS AND AGGREGATE (PRIME COAT) FOR ENTRANCES AND PUBLIC ROAD APPROACHES SHALL BE CONSIDERED INCIDENTAL TO INCIDENTAL HOT-MIX ASPHALT SURFACING.

ISSUED: 08-03-99
MODIFIED: 03-13-07

ENTRANCE SCHEDULE AND MAILBOX TURNOUT DETAILS