| FINAL SURVEY | SURVEYED | BY | DATE |
|---|---|---|---|
| NOTE BOOK | PLOTTED | | |
| NO. | TEMPLATE | | |
| | AREAS | | |
| | AREAS CHECKED | | |

| ORIGINAL SURVEY | SURVEYED | BY | DATE |
|---|---|---|---|
| NOTE BOOK | PLOTTED | | |
| NO. | TEMPLATE | | |
| | AREAS | | |
| | AREAS CHECKED | | |

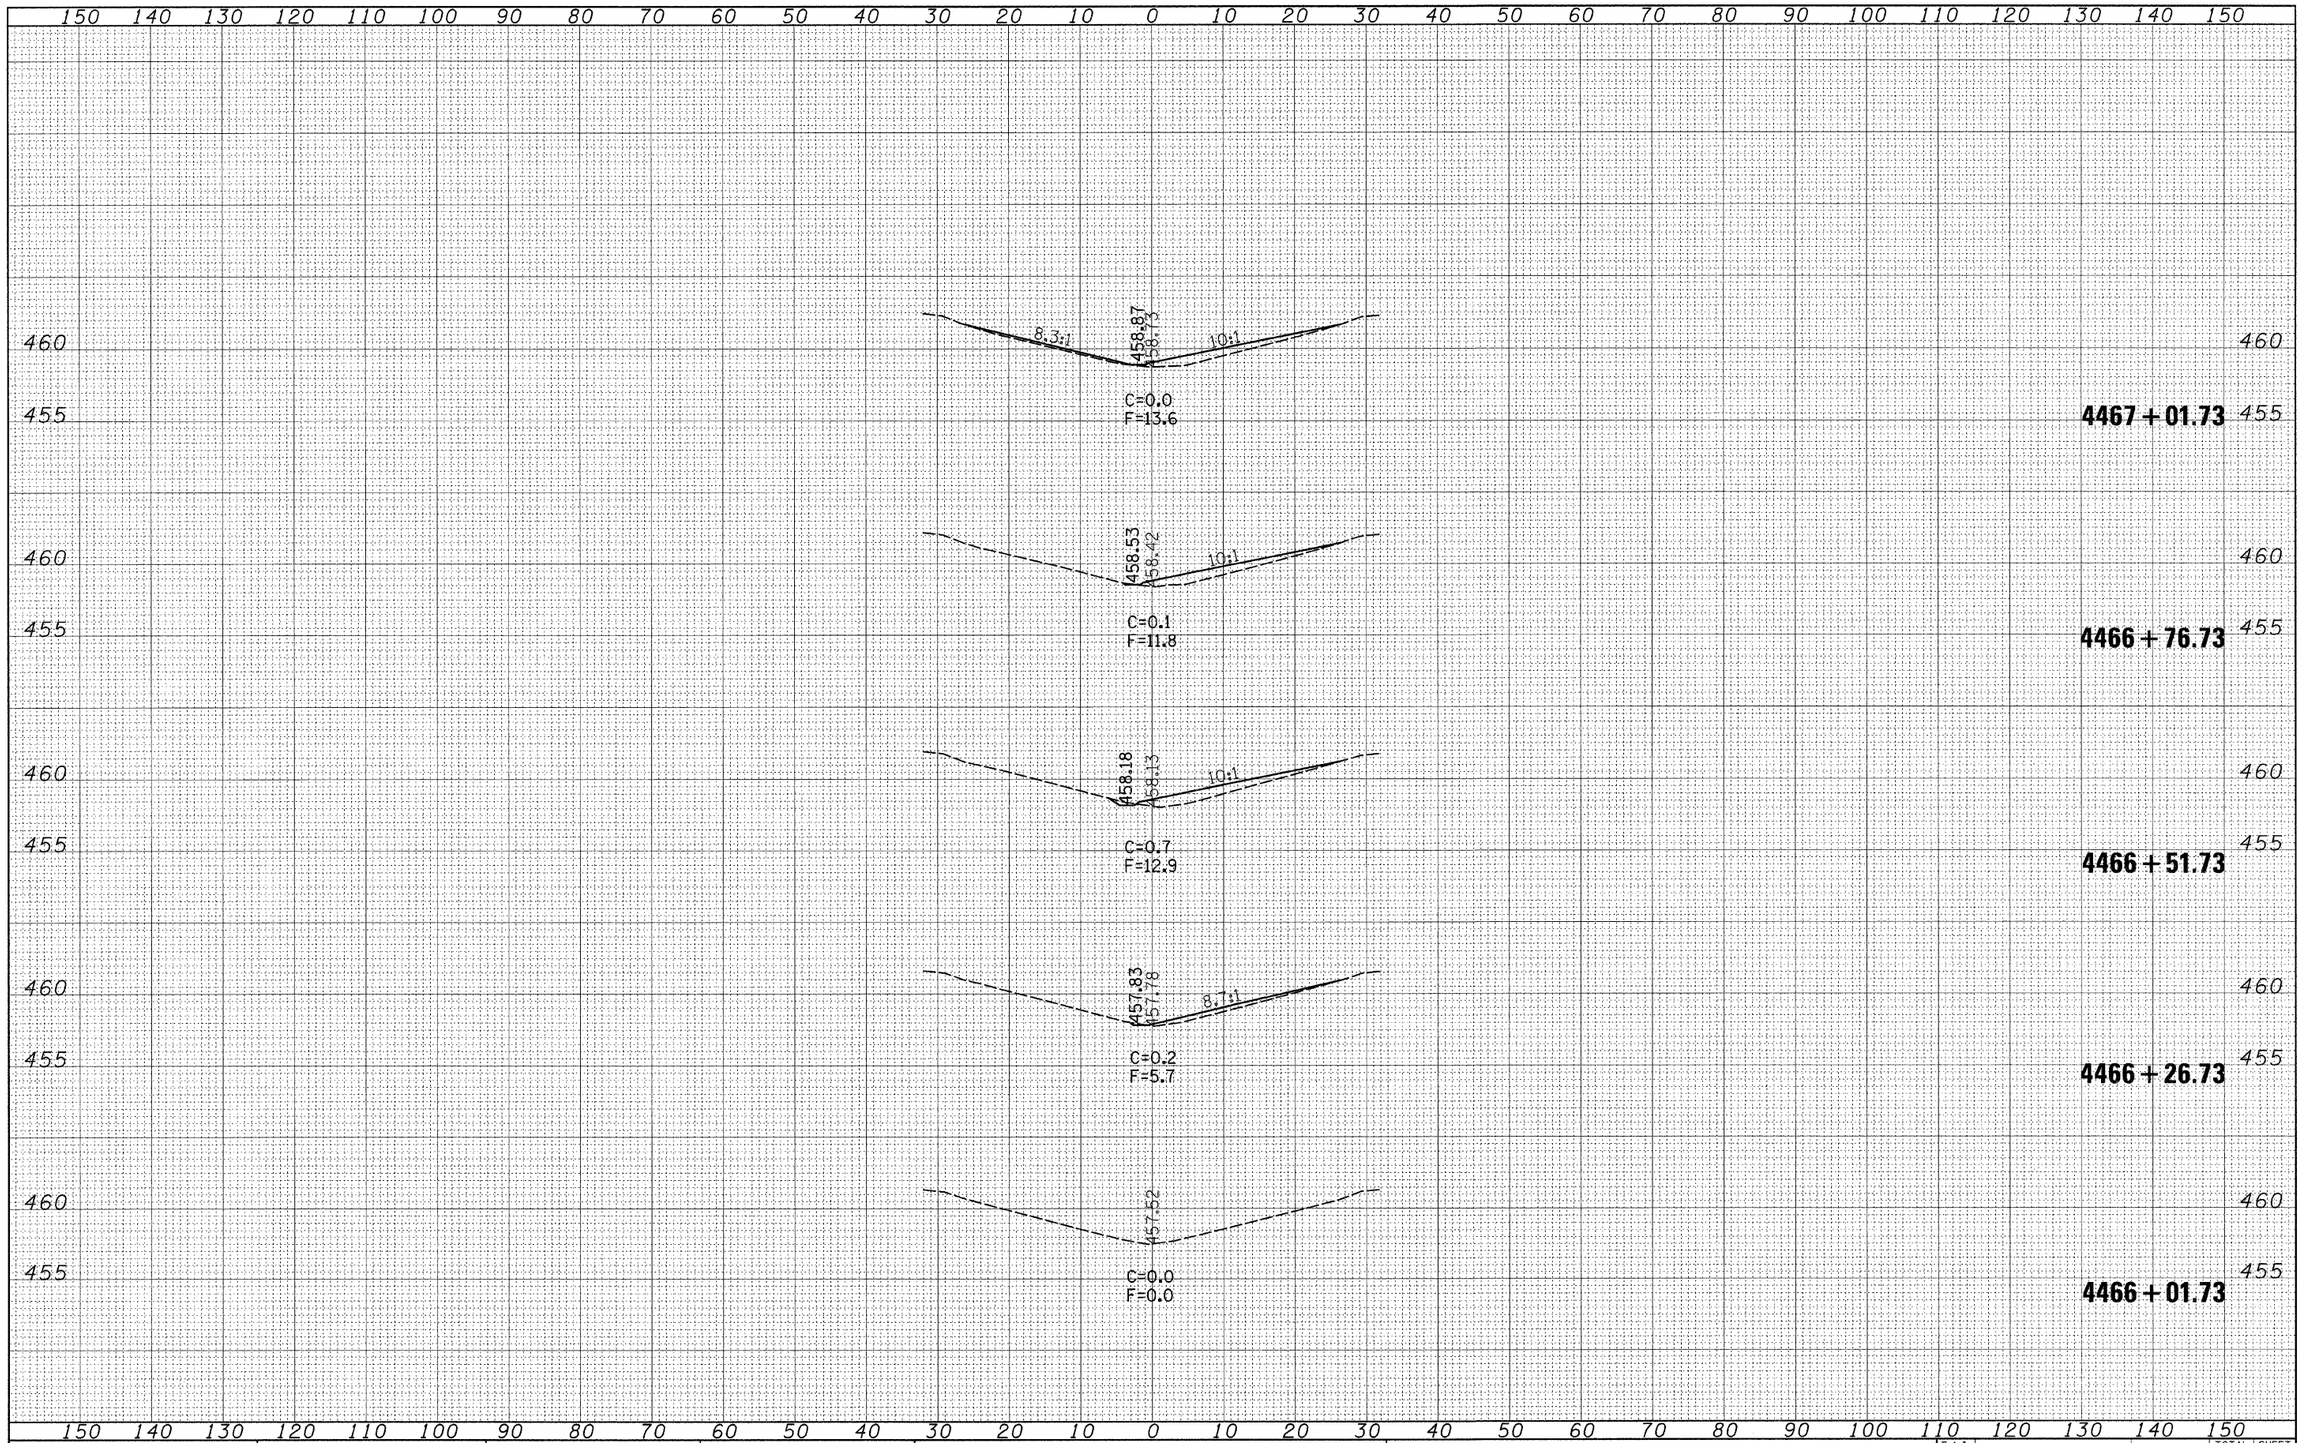


| | | | | | |
|---|---|---|---|---|---|
| FILE NAME = c:\projects\74285d\xs036sheet_74285.dgn | USER NAME = davisonjl | DESIGNED - JLD | REVISED - | **STATE OF ILLINOIS DEPARTMENT OF TRANSPORTATION** | **S.N. 096-0036** |
| | | DRAWN - JLD | REVISED - | | |
| | PLOT SCALE = 10.0000 ' / IN. | CHECKED - | REVISED - | | |
| | PLOT DATE = 1/30/2008 | DATE - | REVISED - | | SCALE: H:10 V:5 \| SHEET NO. 1 OF 3 SHEETS \| STA. 4466+01.73 TO STA. 4467+01.73 |

| F.A.I. RTE. | SECTION | COUNTY | TOTAL SHEETS | SHEET NO. |
|---|---|---|---|---|
| 64 | D7 SAFETY 2008-4 | WAYNE | 51 | 43 |
| | | CONTRACT NO. 74285 | | |
| FED. ROAD DIST. NO. | ILLINOIS | FED. AID PROJECT | | |