FINAL SURVEY	SURVEYED	BY	DATE
NOTE BOOK	PLOTTED		
NO.	TYPING DATE		
	AREAS		
	AREAS CHECKED		

ORIGINAL SURVEY	SURVEYED	BY	DATE
NOTE BOOK	PLOTTED		
NO.	TYPING DATE		
	AREAS		
	AREAS CHECKED		

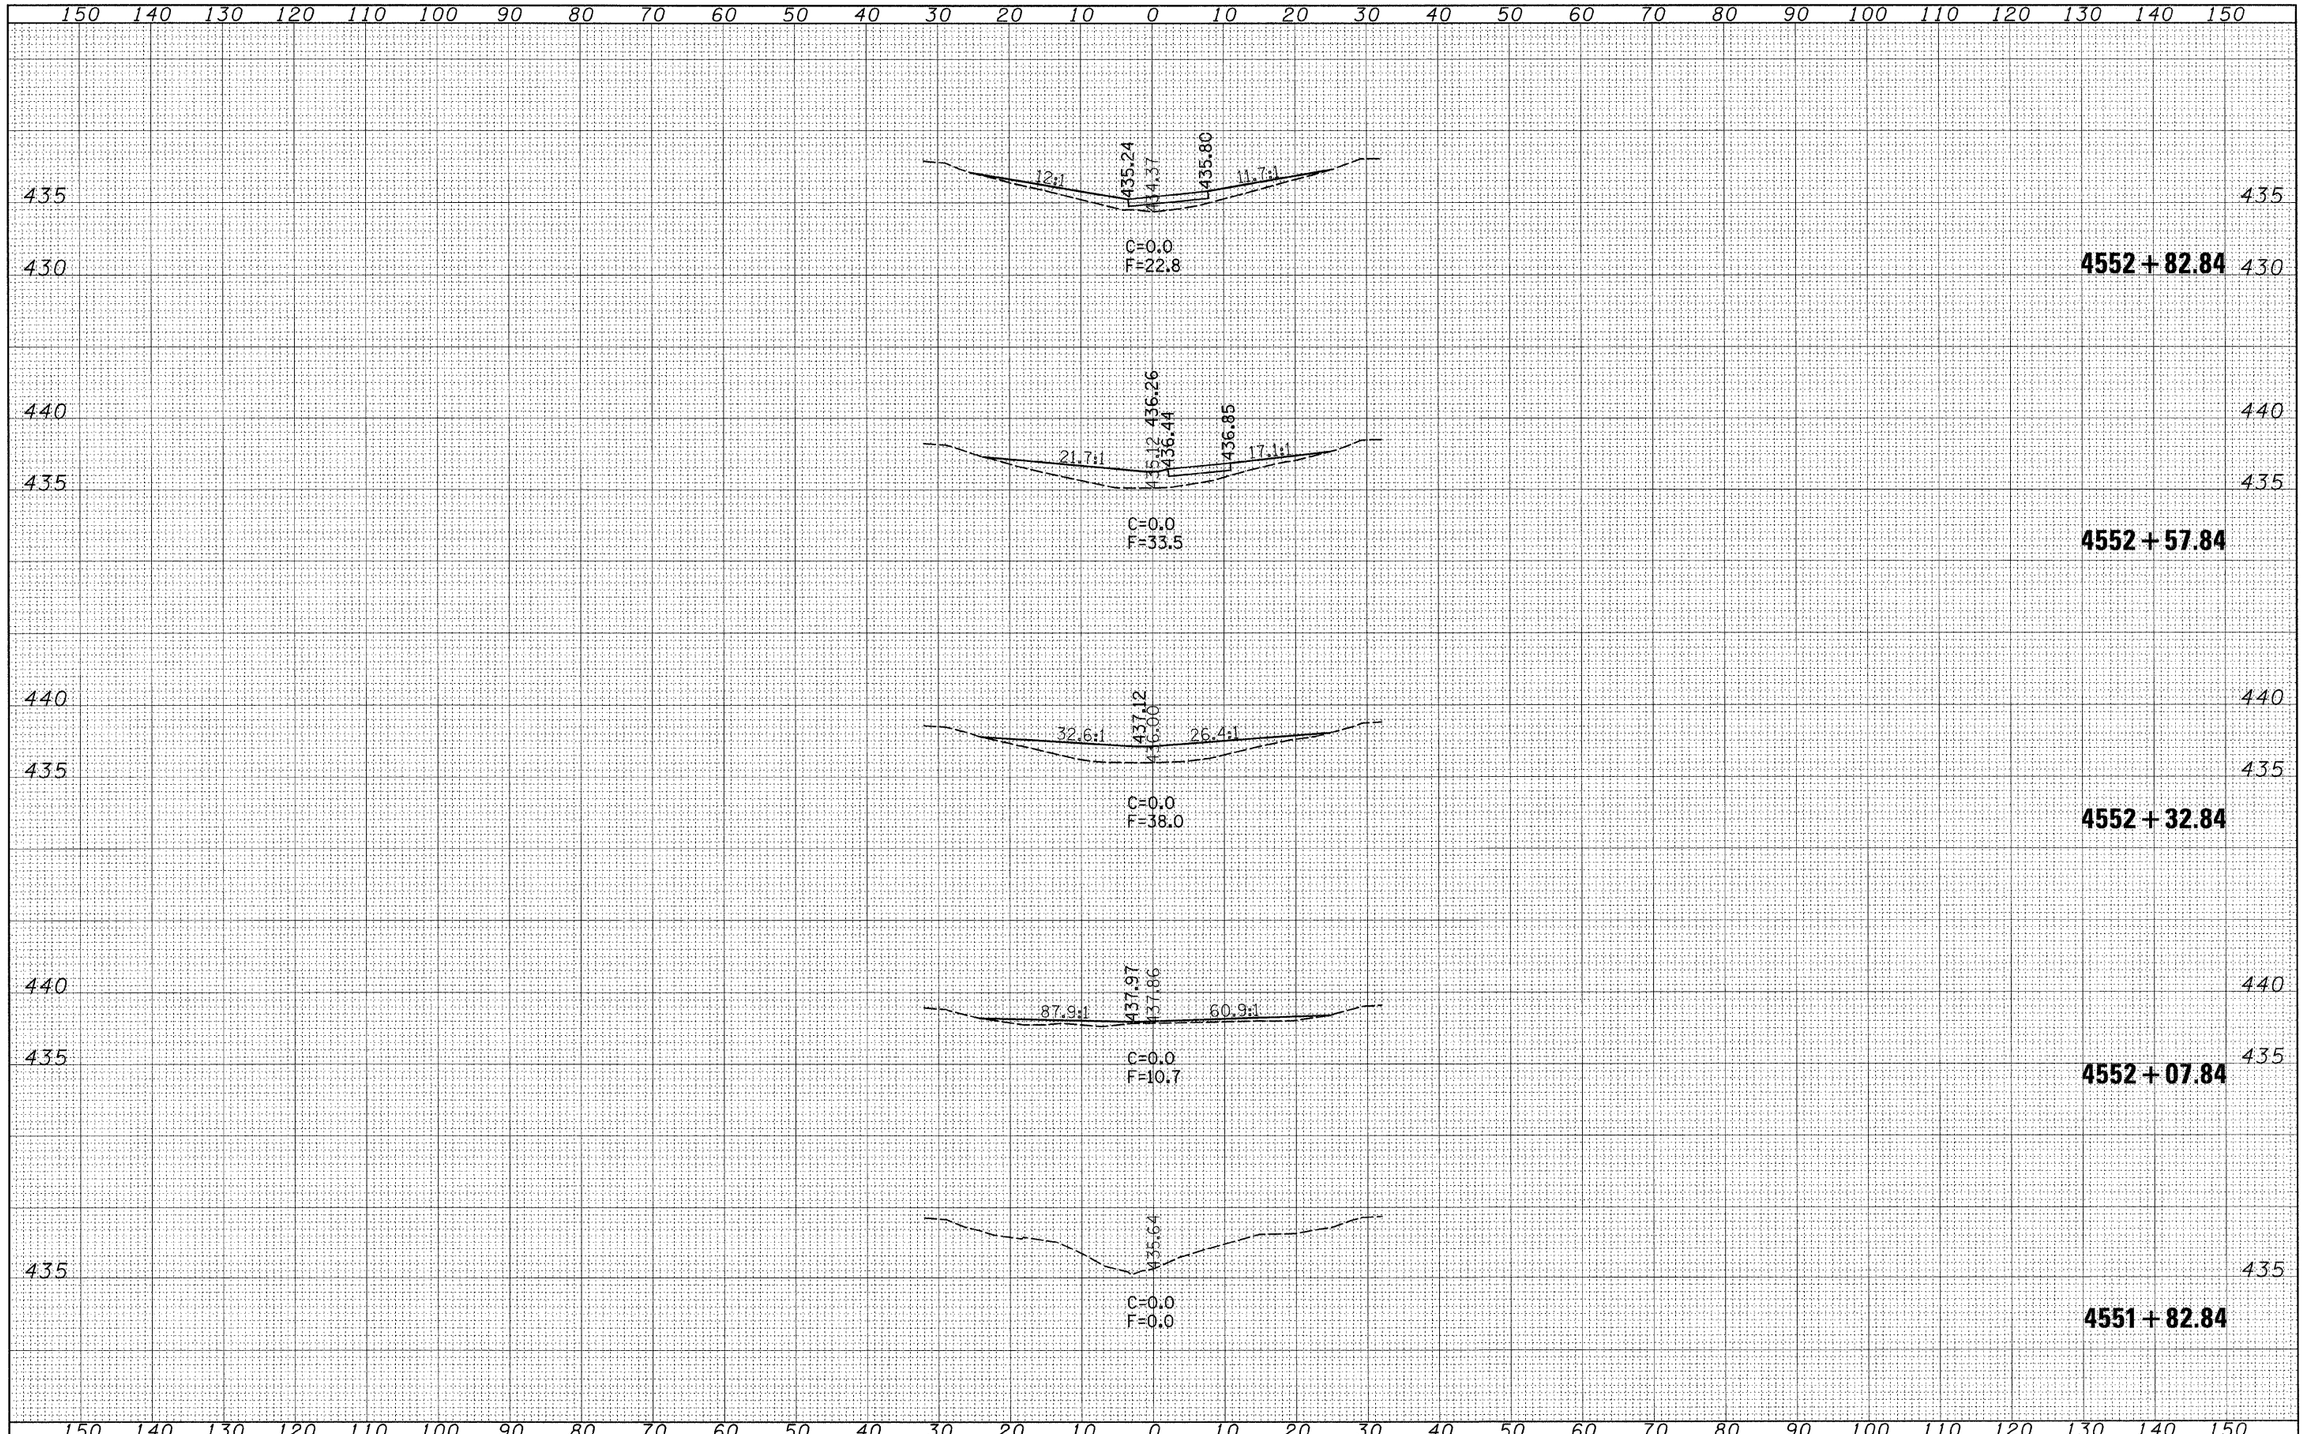

FILE NAME = c:\projects\74285d\xs037sheet_74285.dgn	USER NAME = davisonjl	DESIGNED - JLD	REVISED -
		DRAWN - JLD	REVISED -
	PLOT SCALE = 10.0000 ' / IN.	CHECKED -	REVISED -
	PLOT DATE = 1/30/2008	DATE -	REVISED -

STATE OF ILLINOIS
DEPARTMENT OF TRANSPORTATION

S.N. 096-0037

SCALE: H:10 V:5 | SHEET NO. 1 OF 3 SHEETS | STA. 4551+82.84 TO STA. 4552+82.84

F.A.I. RTE.	SECTION	COUNTY	TOTAL SHEETS	SHEET NO.
64	D7 SAFETY 2008-4	WAYNE	51	46
		CONTRACT NO. 74285		
FED. ROAD DIST. NO.	ILLINOIS	FED. AID PROJECT		