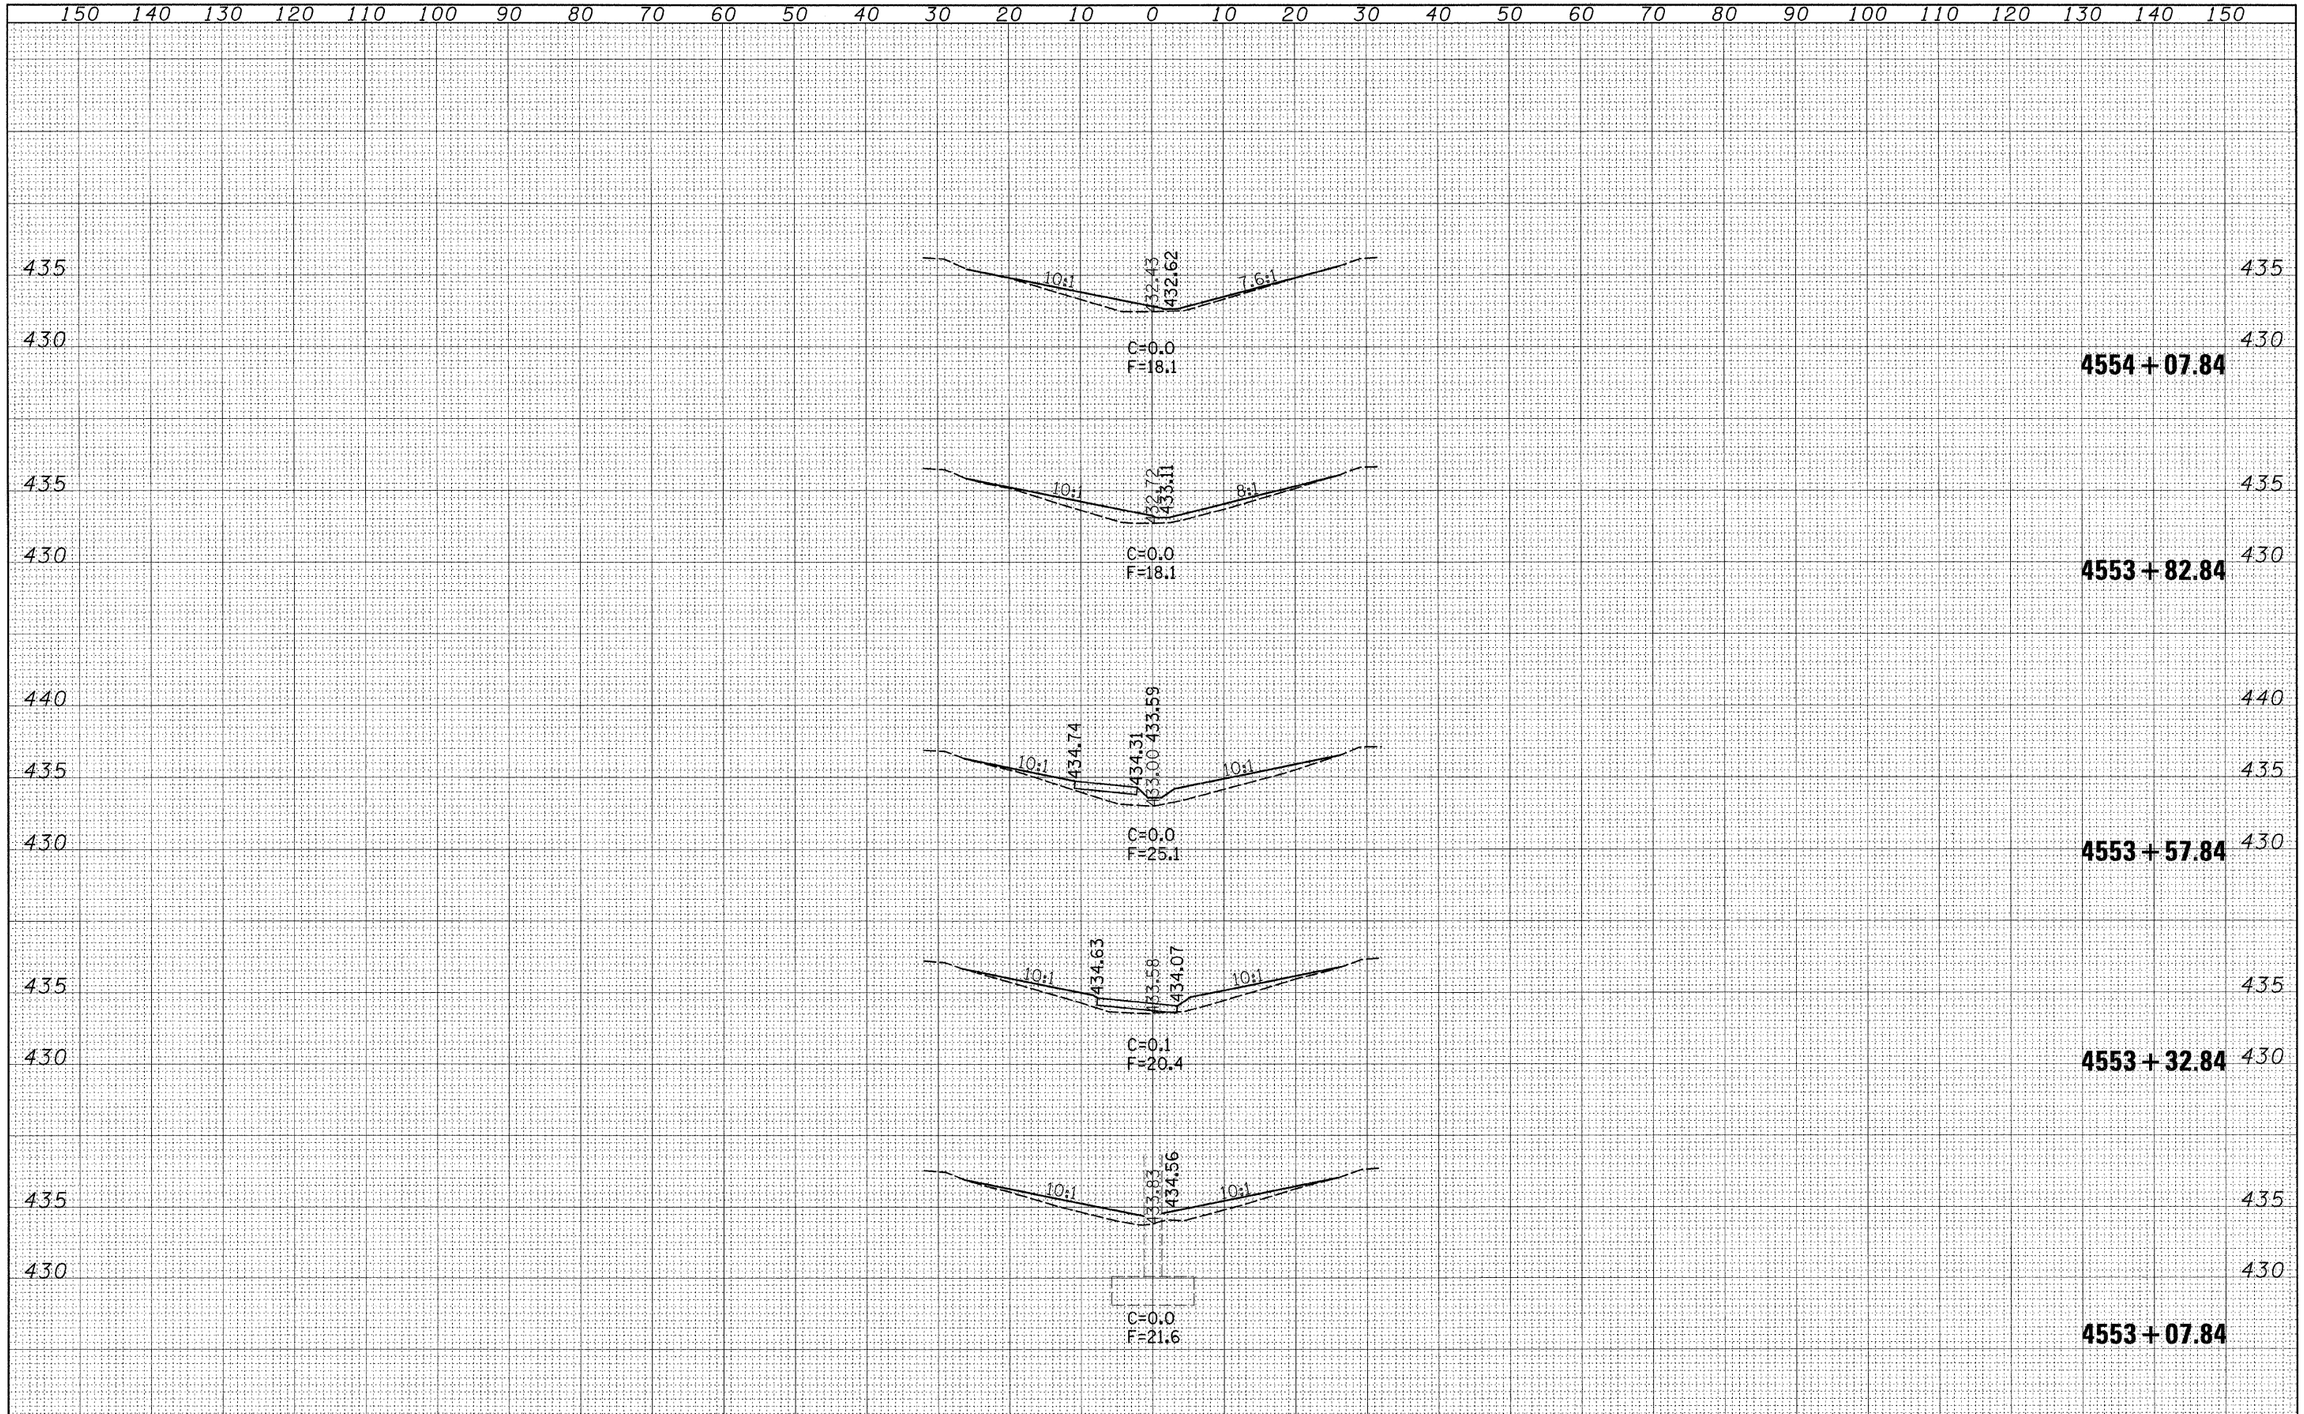

FILE NAME = c:\projects\74285d\xs037sheet_74285.dgn	USER NAME = davisonjl	DESIGNED - JLD	REVISED -	STATE OF ILLINOIS DEPARTMENT OF TRANSPORTATION	S.N. 096-0037	F.A.I. RTE. 64	SECTION D7 SAFETY 2008-4	COUNTY WAYNE	TOTAL SHEETS 51	SHEET NO. 47
		DRAWN - JLD	REVISED -					CONTRACT NO. 74285		
	PLOT SCALE = 10.0000 ' / IN.	CHECKED -	REVISED -							
	PLOT DATE = 1/30/2008	DATE -	REVISED -		SCALE: H:10 V:5	SHEET NO. 2 OF 3 SHEETS	STA. 4553+07.84 TO STA. 4554+07.84	FED. ROAD DIST. NO.	ILLINOIS	FED. AID PROJECT

FINAL SURVEY — NOTE BOOK NO. — SURVEYED — PLOTTED — TEMPLATE — AREAS — AREAS CHECKED — BY — DATE

ORIGINAL SURVEY — NOTE BOOK NO. — SURVEYED — PLOTTED — TEMPLATE — AREAS — AREAS CHECKED — BY — DATE