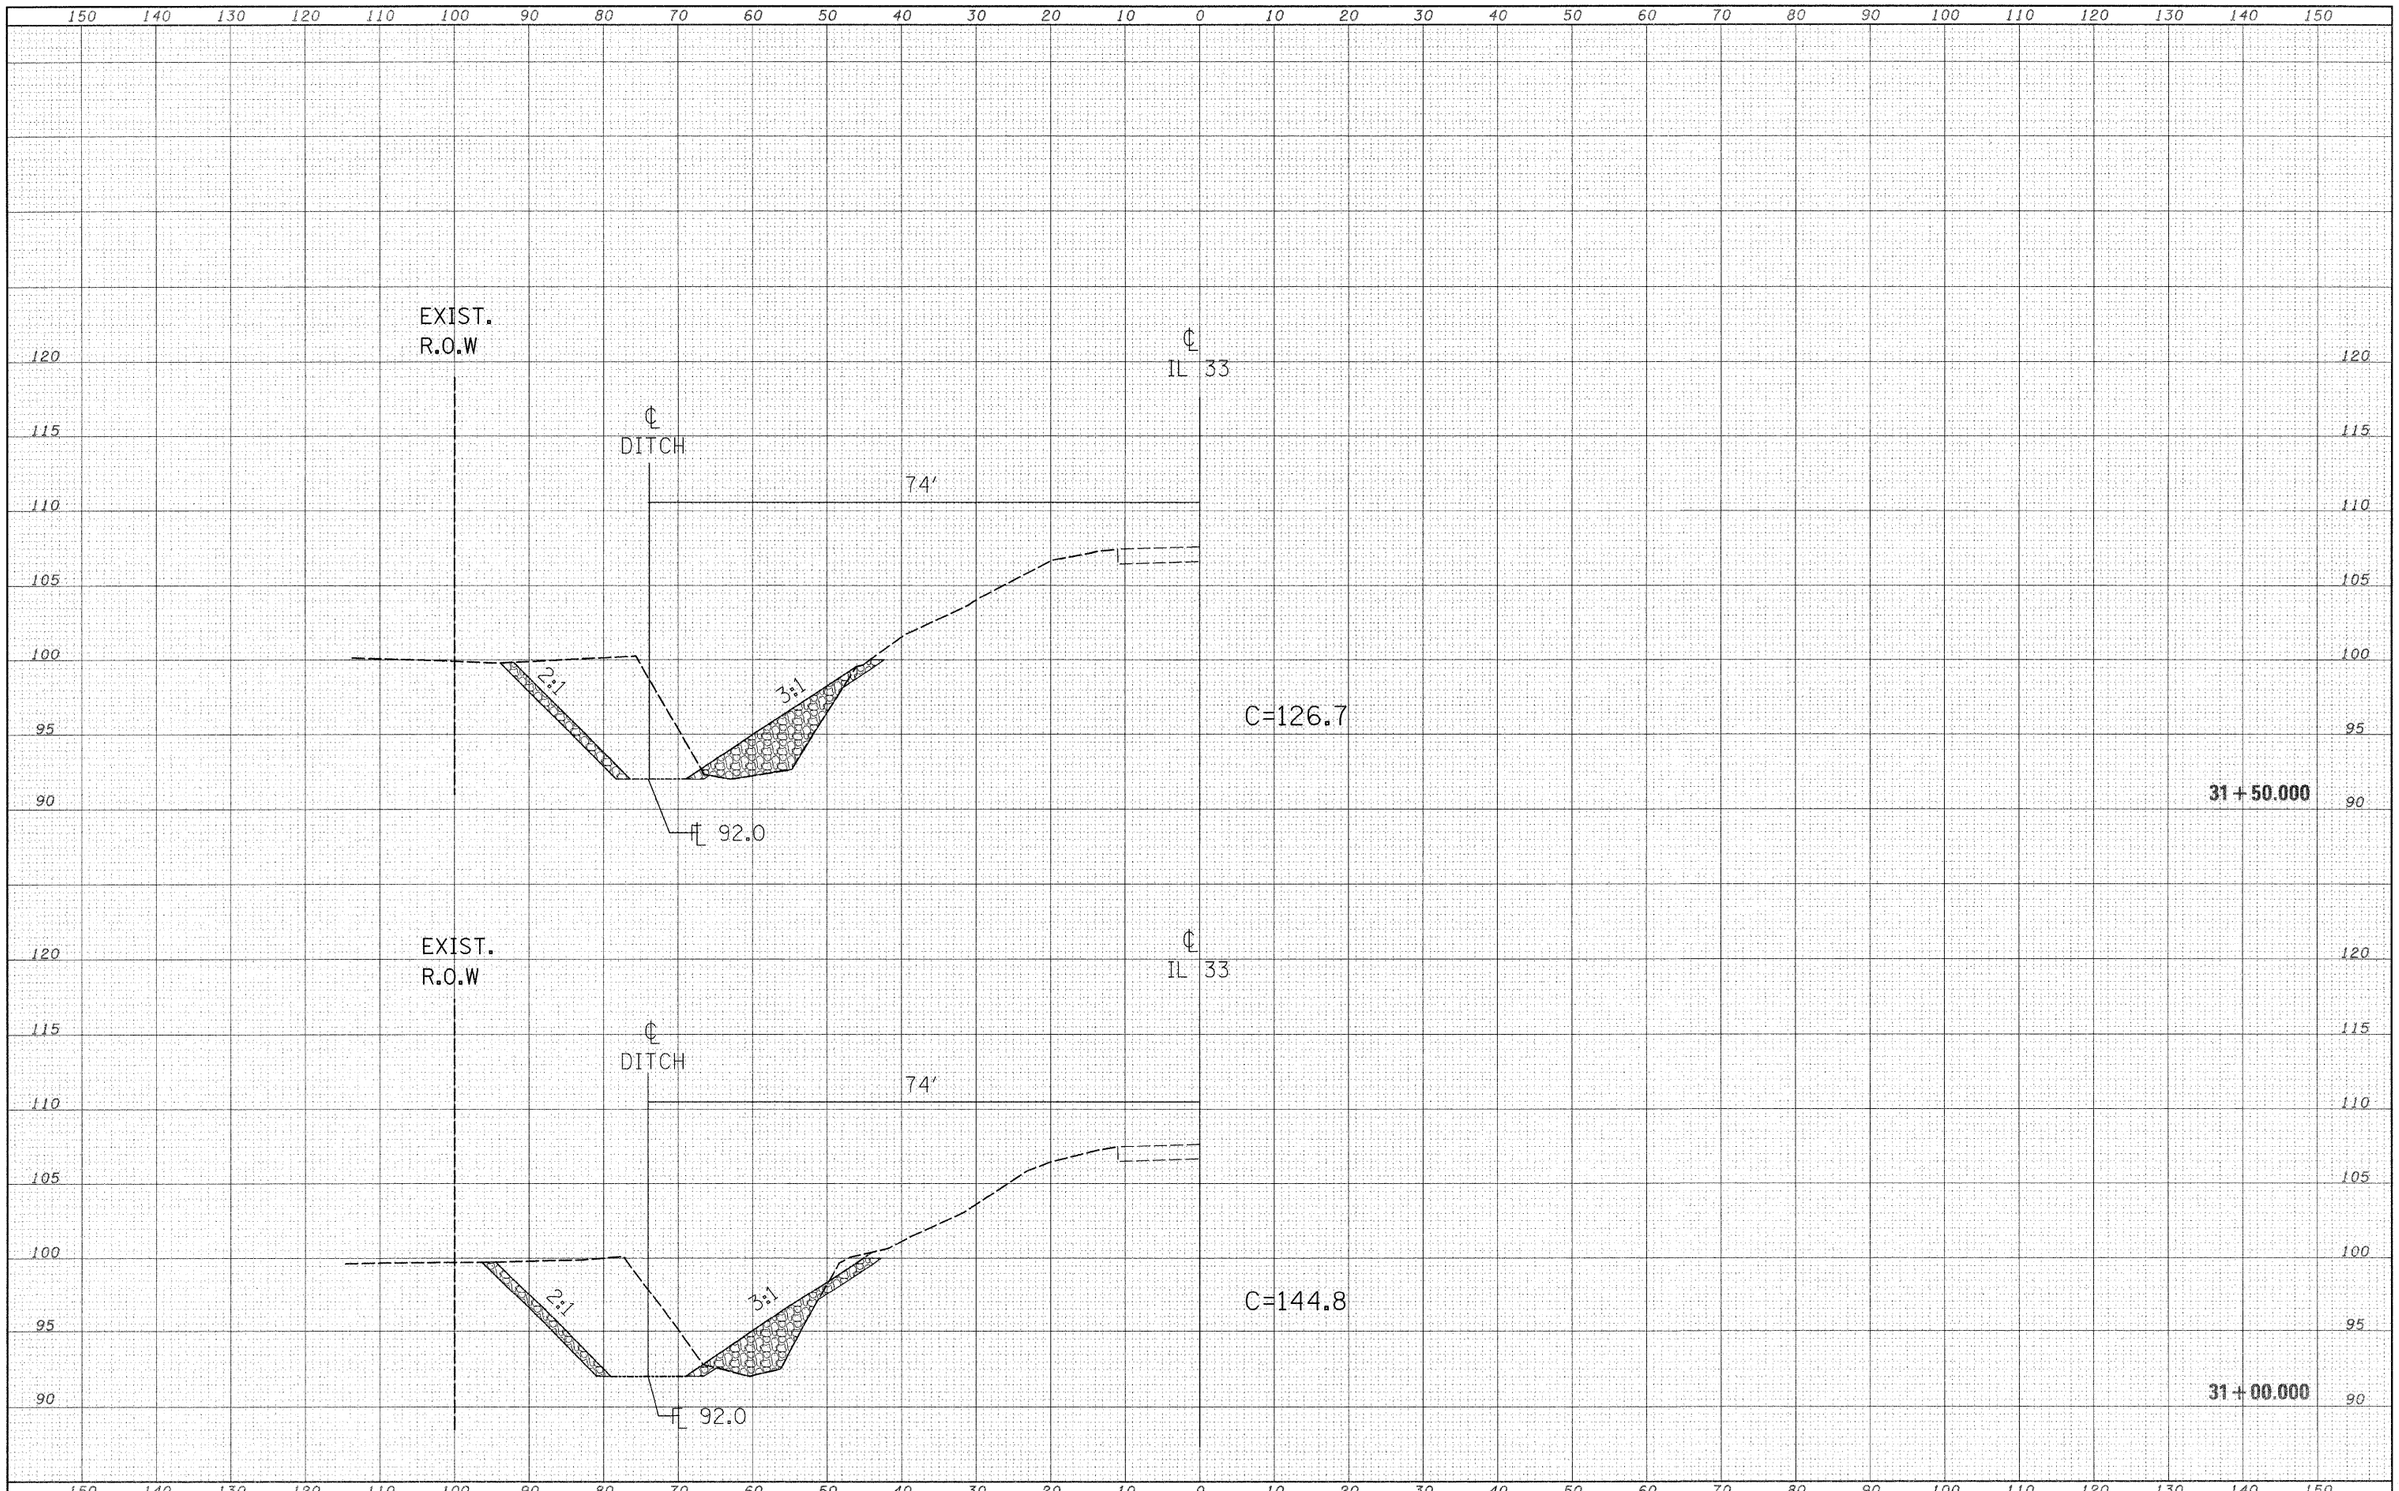

FINAL SURVEY	BY	DATE
SURVEYED		
PLOTTED		
TEMPLATE		
AREAS		
AREAS CHECKED		
NOTE BOOK		
NO.		

ORIGINAL SURVEY	BY	DATE
SURVEYED		
PLOTTED		
TEMPLATE		
AREAS		
AREAS CHECKED		
NOTE BOOK		
NO.		

FILE NAME = c:\projects\74292d\xs001sheet_74292.dgn	USER NAME = oltmanmm	DESIGNED - MMO	REVISED -
		DRAWN - MMO	REVISED -
	PLOT SCALE = 10.0000 ' / IN.	CHECKED -	REVISED -
	PLOT DATE = 2/7/2008	DATE -	REVISED -

STATE OF ILLINOIS
DEPARTMENT OF TRANSPORTATION

SCALE: | SHEET NO. OF SHEETS | STA. 31+00.000 TO STA. 31+50.000

F.A.P RTE.	SECTION	COUNTY	TOTAL SHEETS	SHEET NO.
781	108I	CRAWFORD	15	11

CONTRACT NO. 74292

FED. ROAD DIST. NO. | ILLINOIS | FED. AID PROJECT