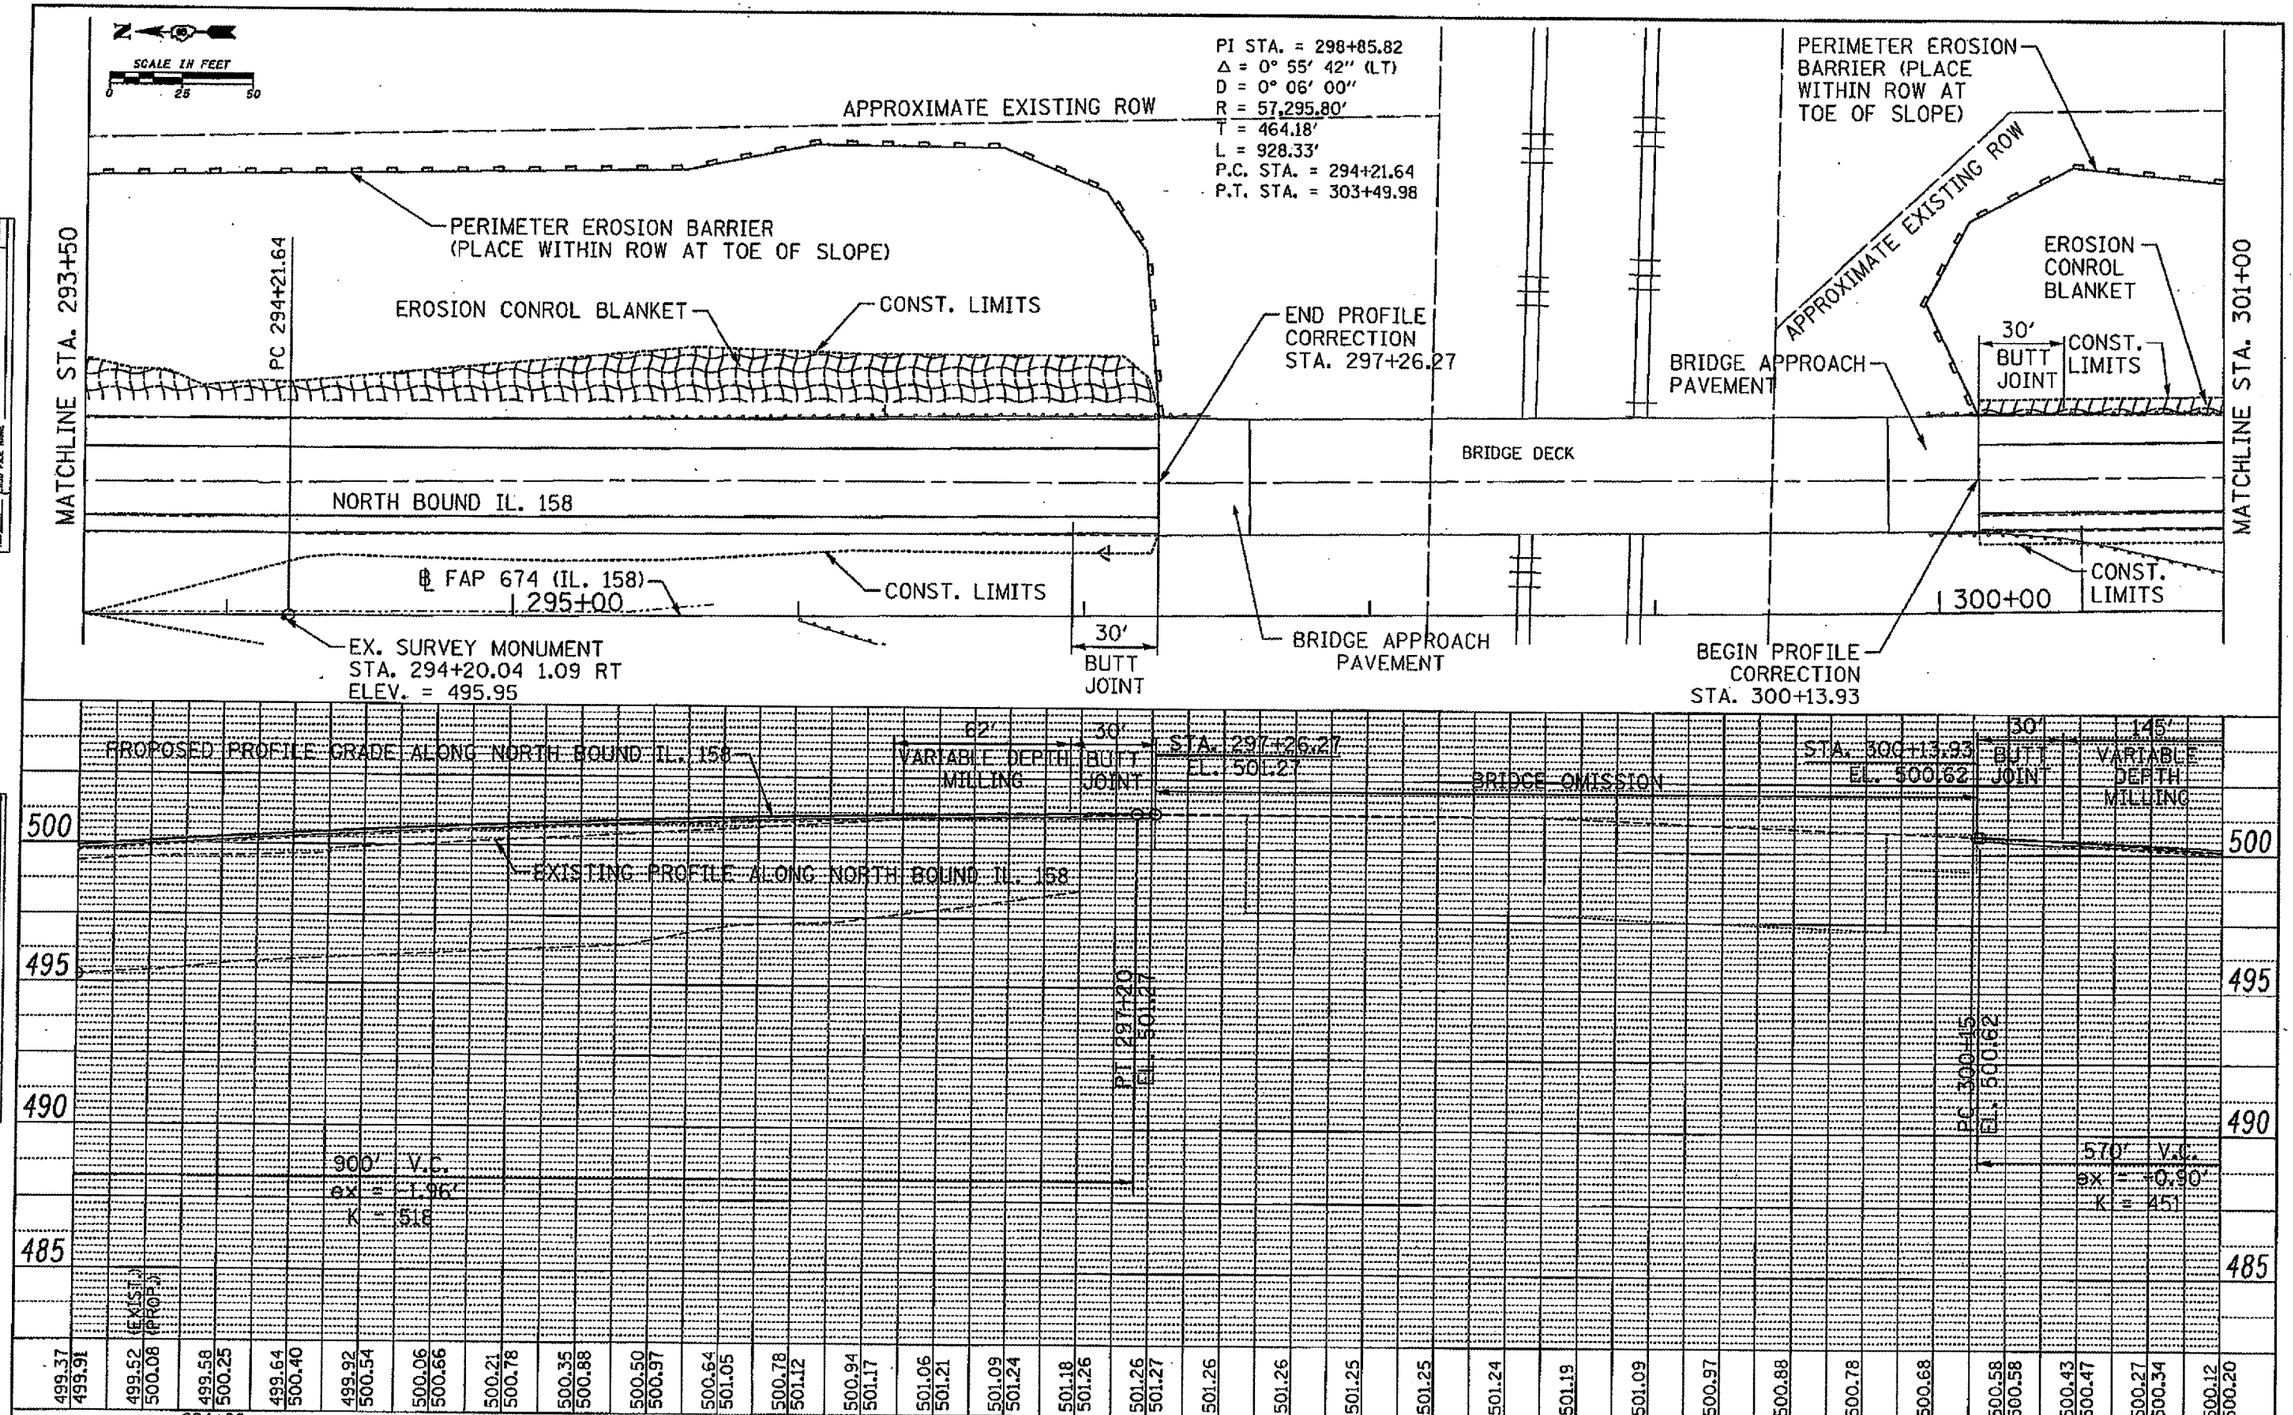

FILE NAME = C23_PP82_NB3_158.dgn	USER NAME = ljackson	DESIGNED - OHP	REVISED - 03/12/08
		DRAWN - EDW	REVISED -
	PLOT SCALE = 25:1	CHECKED - SAR	REVISED -
	PLOT DATE = 3/13/2008	DATE - 01/30/08	REVISED -

STATE OF ILLINOIS
DEPARTMENT OF TRANSPORTATION

PLAN & PROFILE IL. 158 NORTH BOUND

SCALE: | SHEET NO. OF SHEETS | STA. TO STA.

F.A.P RTE.	SECTION	COUNTY	TOTAL SHEETS	SHEET NO.
674	410, 410-1-1	ST. CLAIR	41	23

CONTRACT NO. 76B14

FED. ROAD DIST. NO. | ILLINOIS | FED. AID PROJECT