CONTRACT NO. 76B17

F.A.I. RTE.	SECTION	COUNTY	TOTAL SHEETS	SHEET NO.
270	60-(1,2,3,4,5)I	MADISON	46	15
STA. 183+00		TO STA. 191+69		
FED. ROAD DIST. NO. _	ILLINOIS	FED. AID PROJECT		

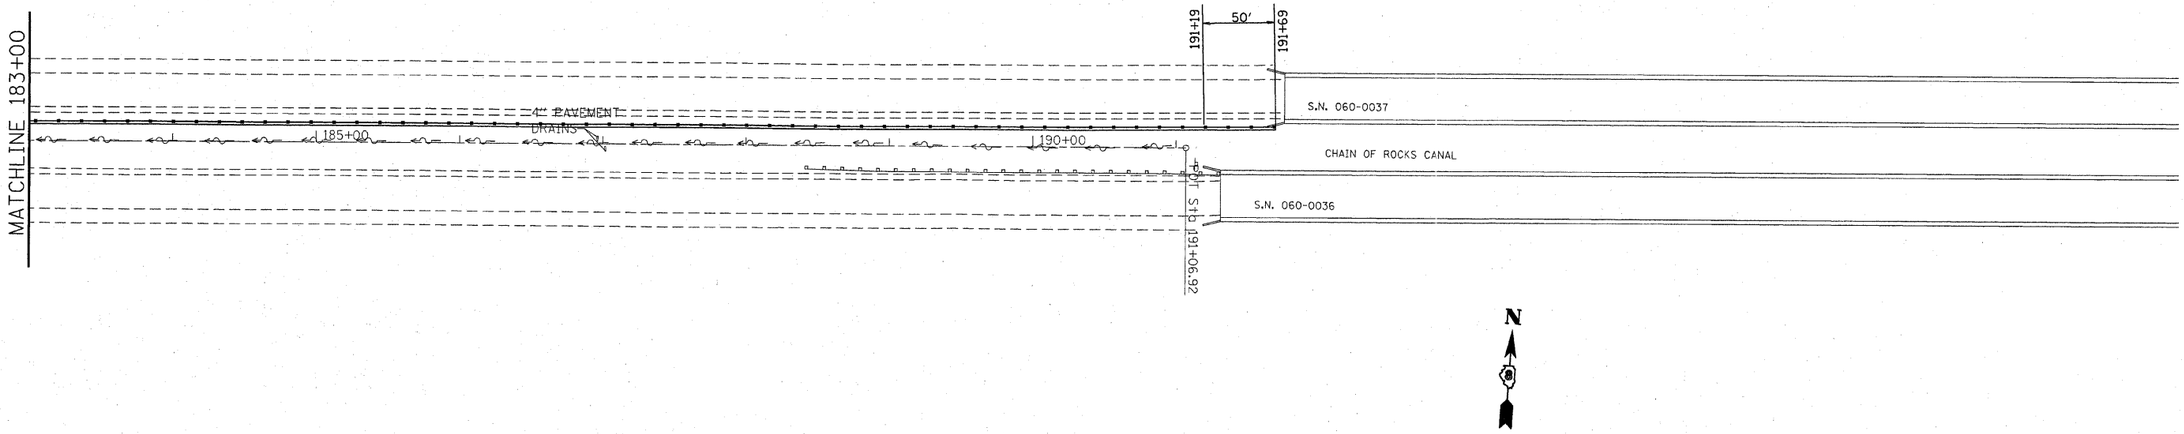

50' 0 50' 100'
SCALE: 1" = 50'

REVISIONS	
NAME	DATE

ILLINOIS DEPARTMENT OF TRANSPORTATION

PLAN VIEW
AREA #1
FAI RTE 270
SECTION 60-(1,2,3,4,5)I
MADISON COUNTY

SCALE: VERT.
HORIZ.
DATE

DRAWN BY
CHECKED BY

PLOT DATE = 12/12/2007
FILE NAME = c:\projects\ed89287\plan\plnd89287a.dgn
PLOT SCALE = 50.0000 ' / IN.
REFERENCE = REF