NW¼, SW¼, SEC 11, T. 11 S., R. 9 E., 3RD P.M.

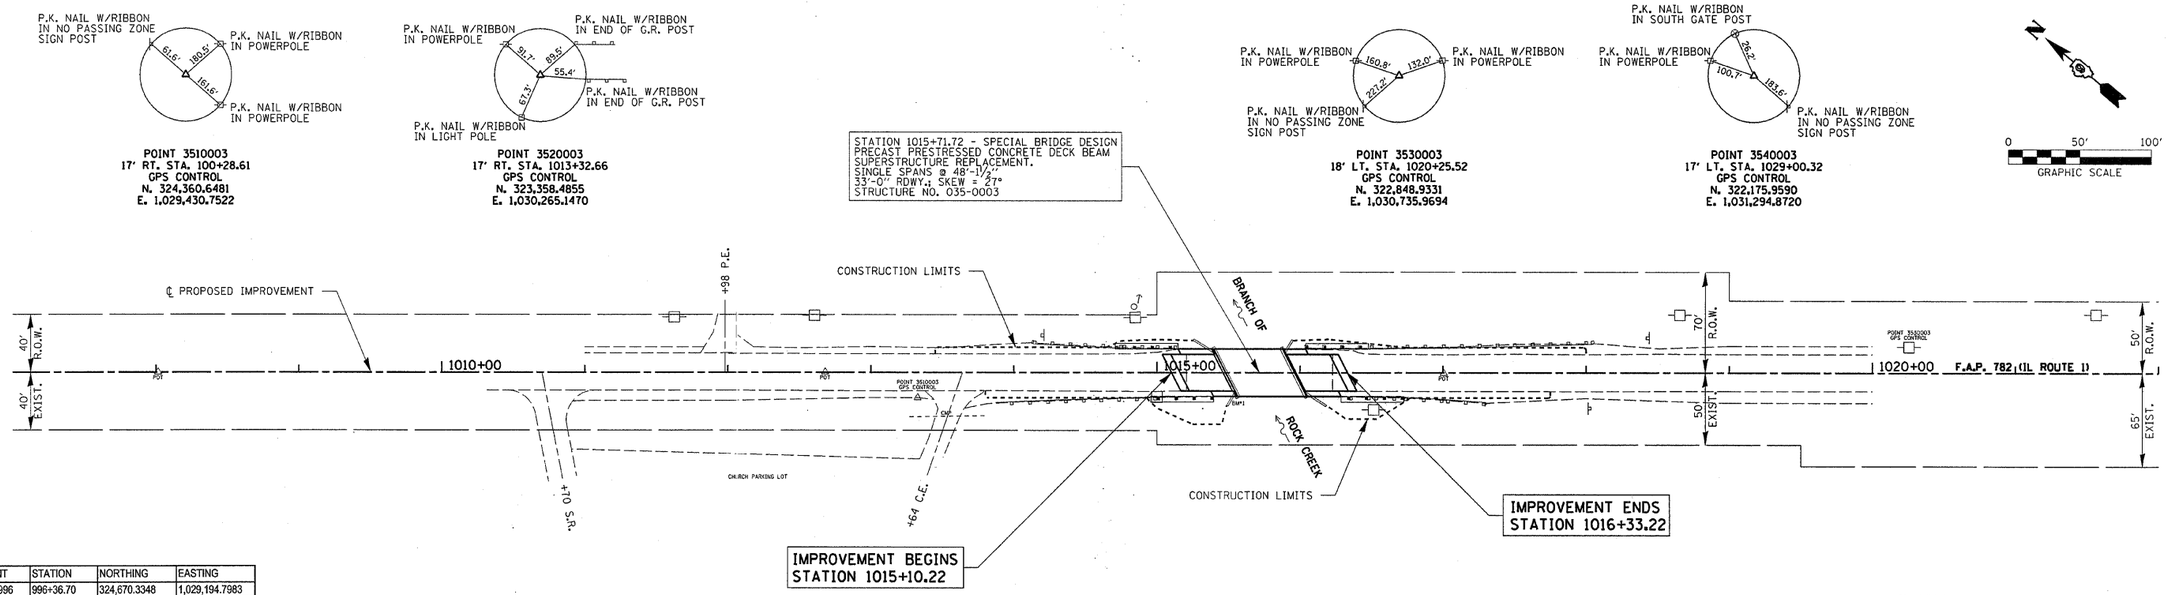

POINT	STATION	NORTHING	EASTING
SEA996	996+36.70	324,670.3348	1,029,194.7983
SEB1000	999+97.05	324,393.4900	1,029,425.4693
SEA1000	1000+00.00	324,393.4900	1,029,425.4693
POT1033	1033+00.00	321,858.2111	1,031,537.8994

EXISTING STRUCTURE NO. 035-0003

STATION 1015+72 - SINGLE SPAN PRECAST PRESTRESSED CONCRETE DECK BEAM BRIDGE ON CLOSED CONCRETE ABUTMENTS AND WINGWALLS. 48.17' BK.-BK. ABUTS; 33.0' o.-o. DECK

PLAN

NOTE BOOK NO.	SURVEYED	BY	DATE
	PLOTTED	S. LYON A.	05/26/05
	ALIGNMENT CHECKED	D. MILICH	09/05/05
	R.O.W. CHECKED		
	CADD FILE NAME	0350003-SHT-PPL.DGN	

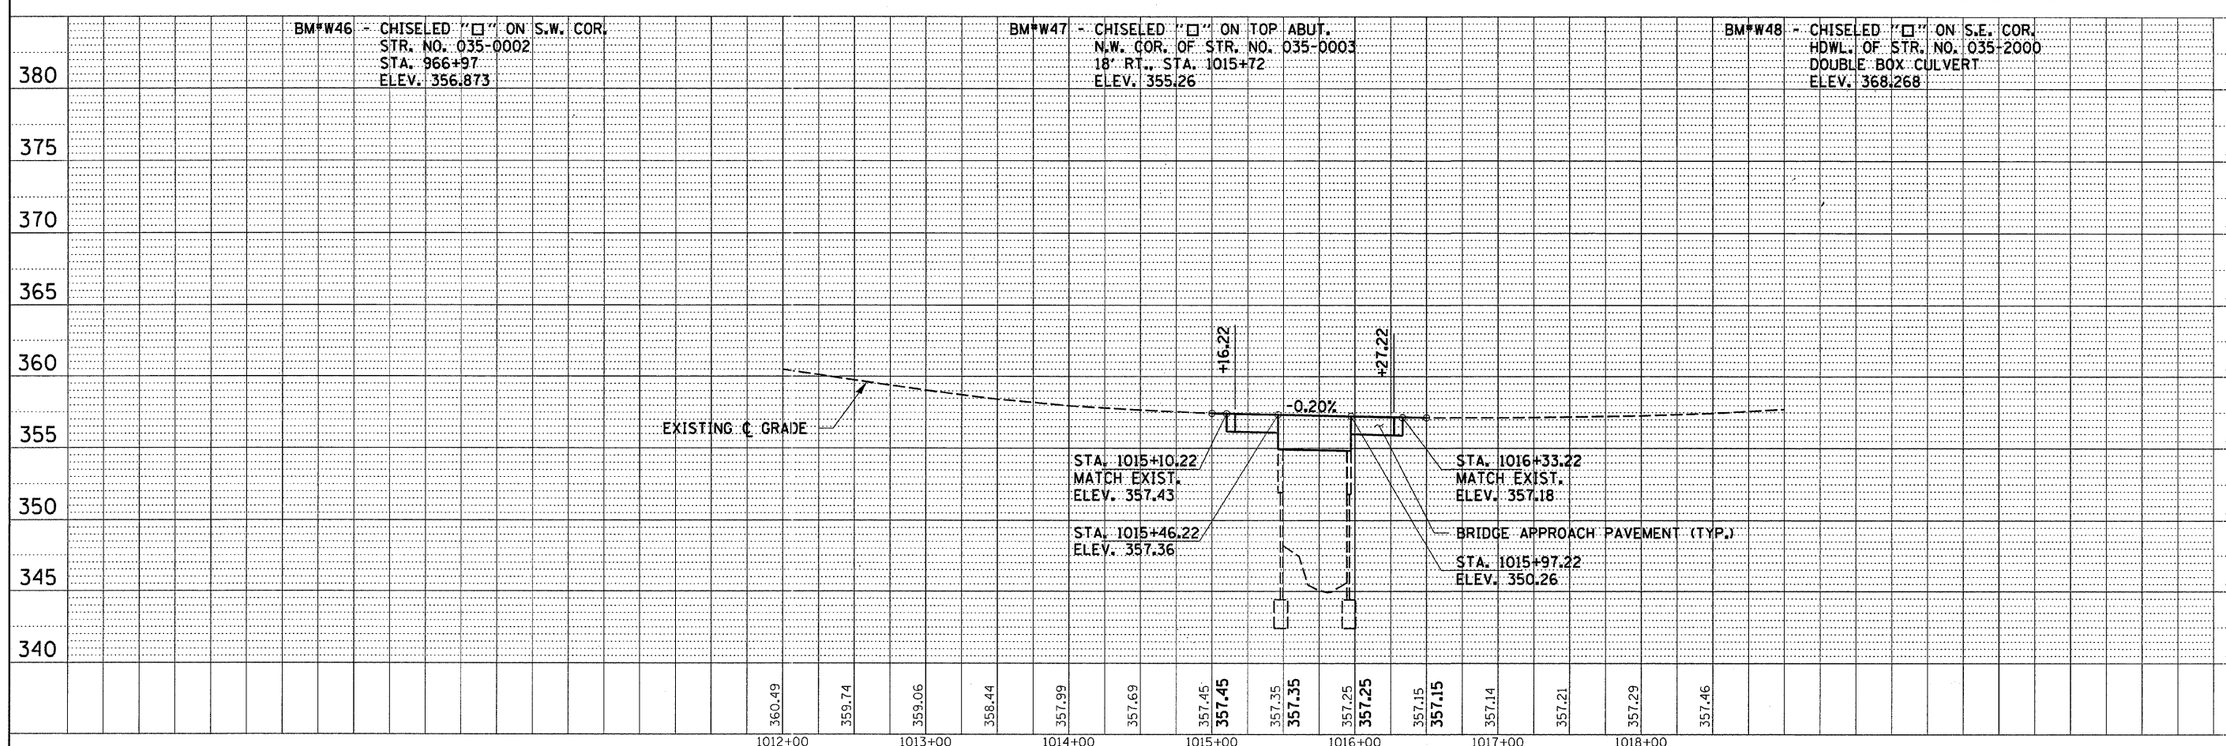

PROFILE

NOTE BOOK NO.	SURVEYED	BY	DATE
	PLOTTED		
	GRADES CHECKED		
	B.M. NOTED		
	STRUCTURE NOTATIONS CHKD		

FILE NAME = 0350003-sht-ppl.dgn	USER NAME =	DESIGNED - L.F.S.	REVISED -
		DRAWN - D.T.M.	REVISED -
	PLOT SCALE =	CHECKED - S.W.M.	REVISED -
	PLOT DATE = 1/17/2008	DATE - 01/18/08	REVISED -

STATE OF ILLINOIS
DEPARTMENT OF TRANSPORTATION

HAMPTON, LENZINI & RENWICK, INC.
CIVIL & STRUCTURAL ENGINEERS
LAND SURVEYORS

SCALE: | SHEET NO. 1 OF 1 SHEETS | STA. | TO STA.

IL. ROUTE 1
PLAN & PROFILE

F.A.P. RTE.	SECTION	COUNTY	TOTAL SHEETS	SHEET NO.
782	115-BR-2	HARDIN	83	14
		CONTRACT NO. 78026		

FED. ROAD DIST. NO. | ILLINOIS | FED. AID PROJECT