F.A.U. RTE.	SECTION	COUNTY	TOTAL SHEETS	SHEET NO.
2744	06-00183-00-CH	COOK	73	13
STA.	TO STA.			
FED. ROAD DIST. NO.	ILLINOIS	FED. AID PROJECT		

CONTRACT NO. 83999

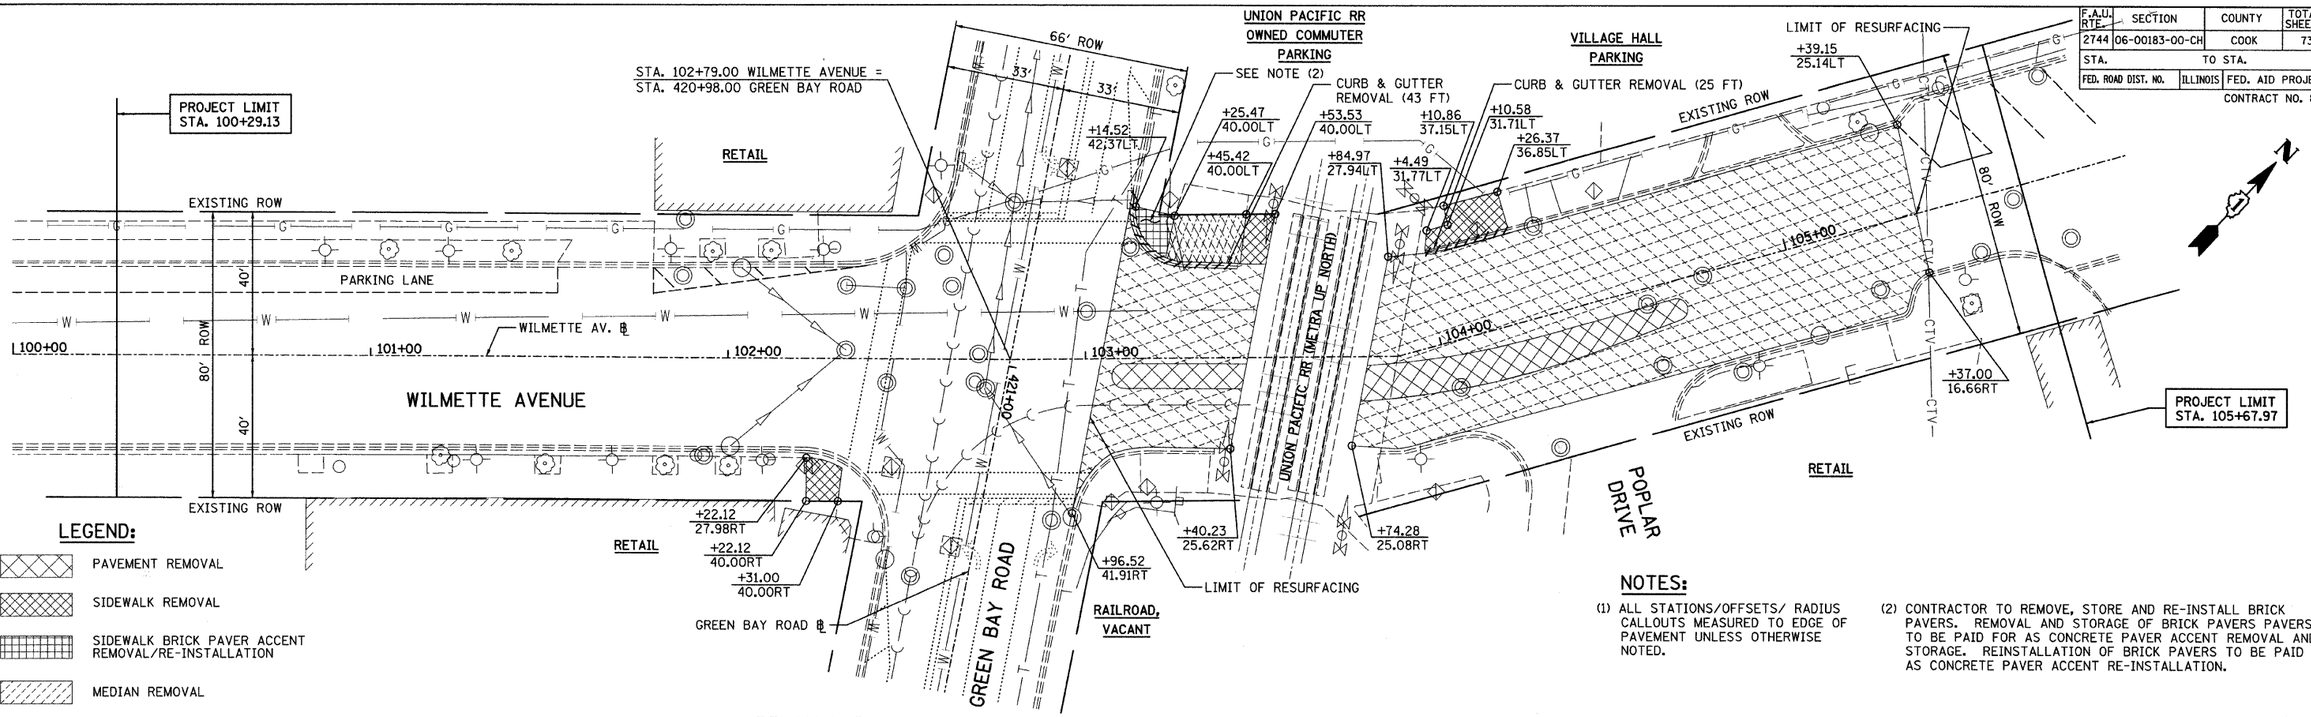

REMOVAL PLAN

LEGEND:

- PAVEMENT REMOVAL
- SIDEWALK REMOVAL
- SIDEWALK BRICK PAVER ACCENT REMOVAL/RE-INSTALLATION
- MEDIAN REMOVAL
- HOT-MIX ASPHALT SURFACE REMOVAL 2¼"
- DRIVEWAY REMOVAL
- COMB CONC CURB & GUTTER REMOVAL
- TREE REMOVAL (UNITS) OR PARKING METER (NO UNIT SHOWN = <6)
- PCC BASE COURSE WIDENING (VARIABLE DEPTH) - 8-12"

NOTES:

(1) ALL STATIONS/OFFSETS/ RADIUS CALLOUTS MEASURED TO EDGE OF PAVEMENT UNLESS OTHERWISE NOTED.

(2) CONTRACTOR TO REMOVE, STORE AND RE-INSTALL BRICK PAVERS. REMOVAL AND STORAGE OF BRICK PAVERS PAVERS TO BE PAID FOR AS CONCRETE PAVER ACCENT REMOVAL AND STORAGE. REINSTALLATION OF BRICK PAVERS TO BE PAID AS CONCRETE PAVER ACCENT RE-INSTALLATION.

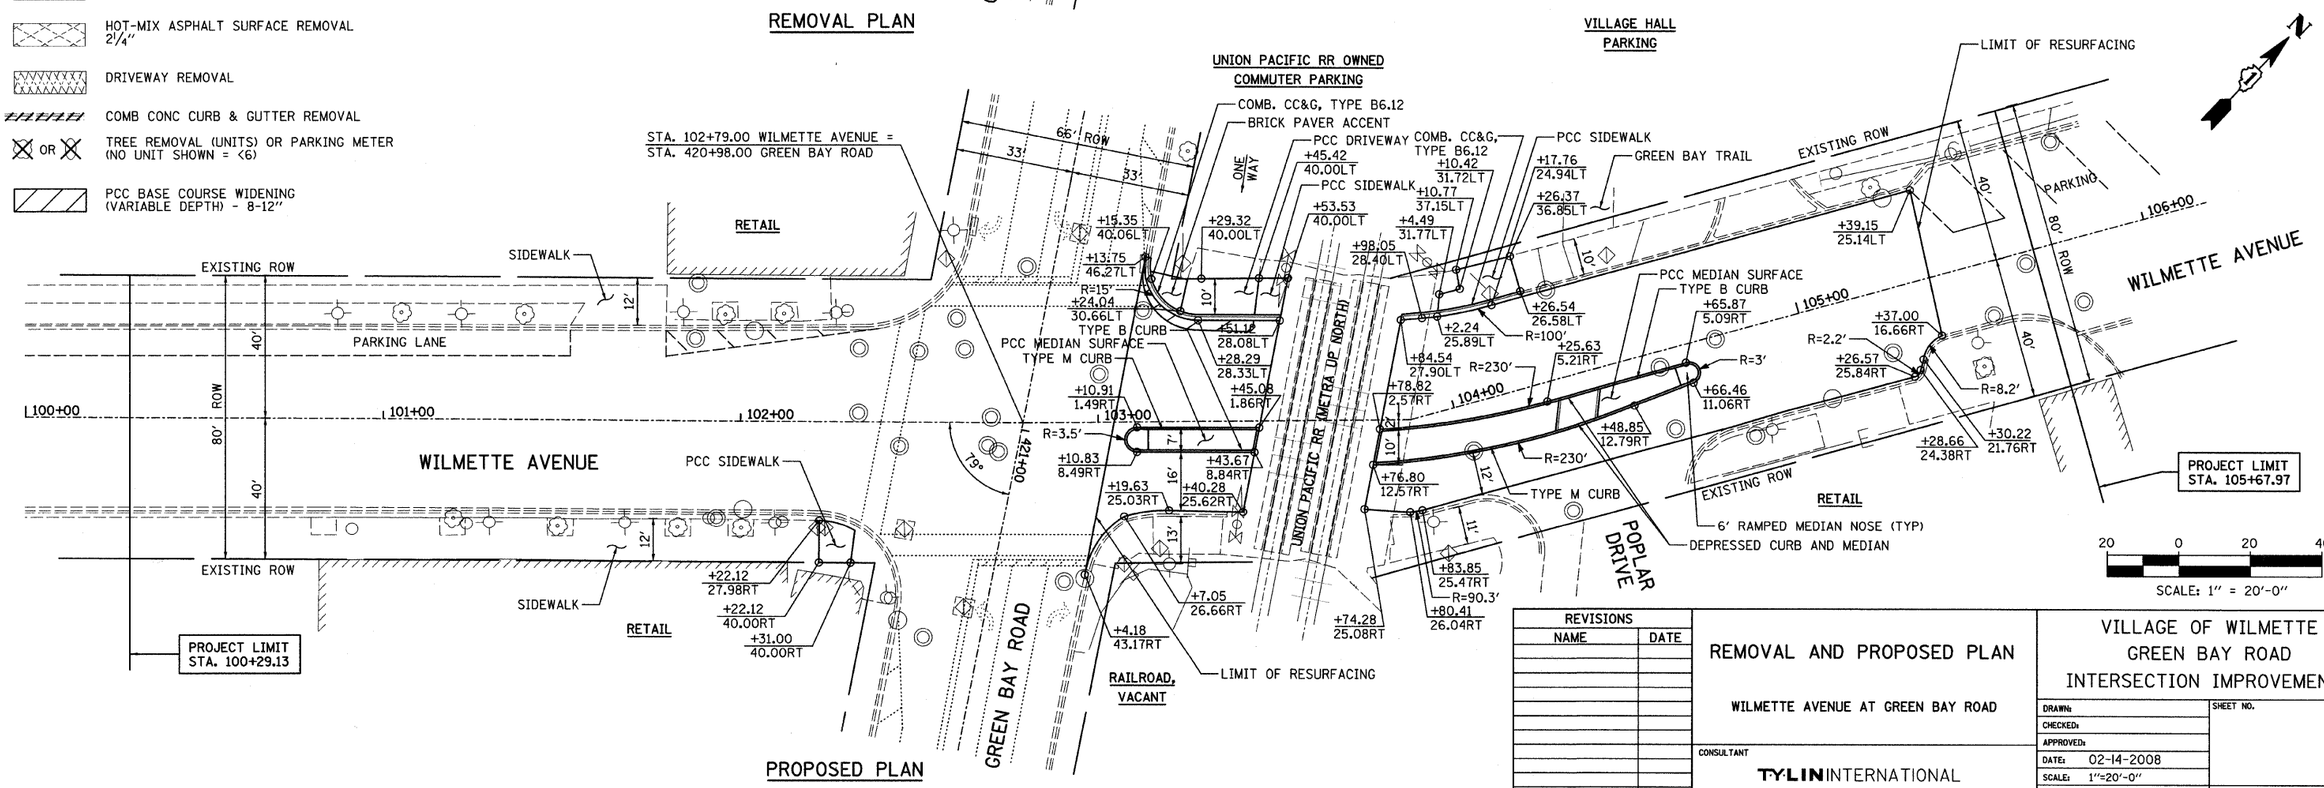

PROPOSED PLAN

20 0 20 40

SCALE: 1" = 20'-0"

REVISIONS	
NAME	DATE

REMOVAL AND PROPOSED PLAN

WILMETTE AVENUE AT GREEN BAY ROAD

CONSULTANT

T·Y·LIN INTERNATIONAL

VILLAGE OF WILMETTE
GREEN BAY ROAD
INTERSECTION IMPROVEMENTS

DRAWN:	SHEET NO.
CHECKED:	
APPROVED:	
DATE: 02-14-2008	
SCALE: 1"=20'-0"	
JOB NO.:	PROJECT NO.:

PLAN			BY	DATE
NOTE BOOK NO.	SURVEYED			
	PLOTTED			
	ALIGNMENT CHECKED			
	DTM CHECKED			
	CADD FILE NAME			

PROFILE			BY	DATE
NOTE BOOK NO.	SURVEYED			
	PLOTTED			
	GRADES CHECKED			
	STRUCTURE NOTAT'NS CHKD			