| F.A.U. RTE. | SECTION | COUNTY | TOTAL SHEETS | SHEET NO. |
|---|---|---|---|---|
| 2744 | 06-00183-00-CH | COOK | 73 | 28 |
| STA. | TO STA. | | | |
| FED. ROAD DIST. NO. | ILLINOIS | FED. AID PROJECT | | |

CONTRACT NO. 83999

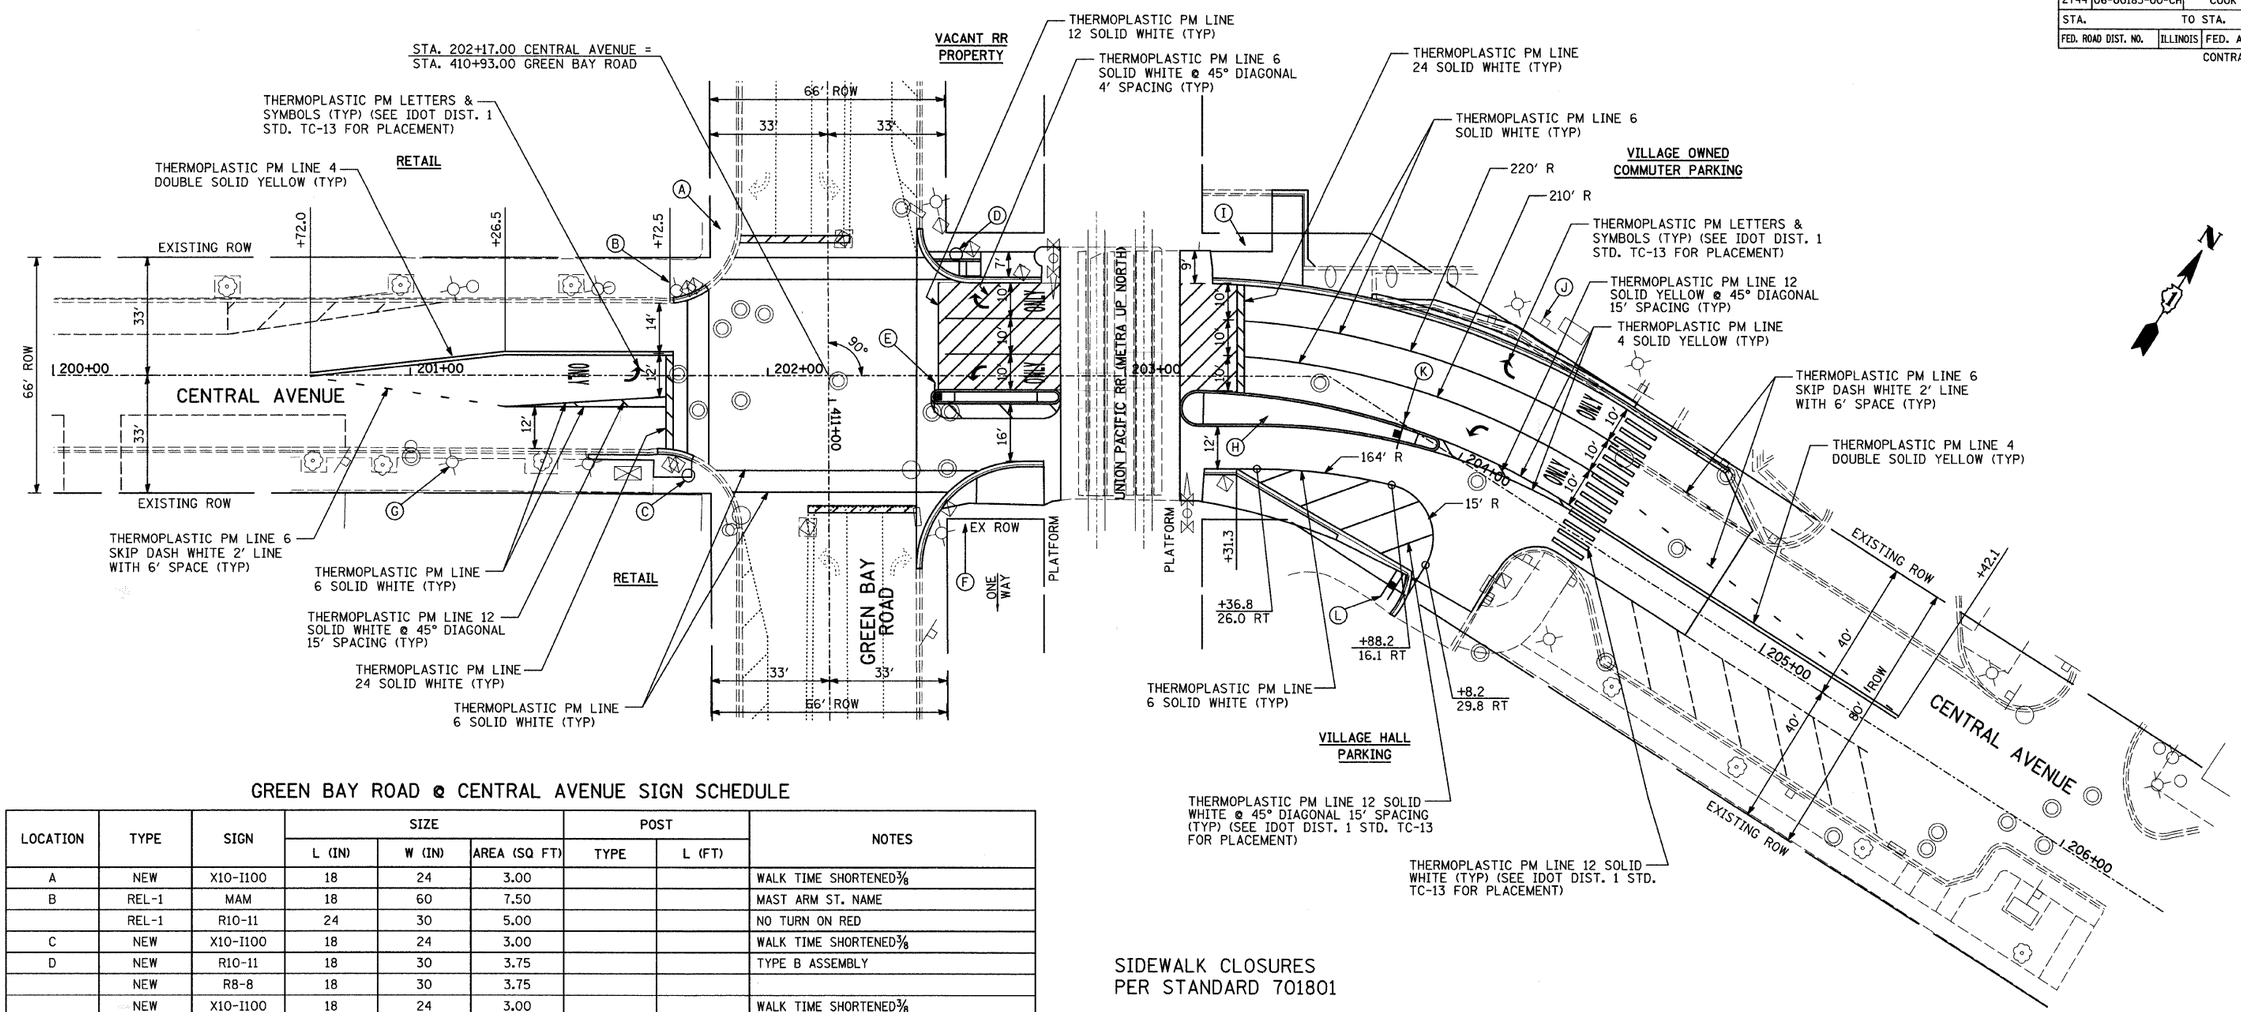


## GREEN BAY ROAD @ CENTRAL AVENUE SIGN SCHEDULE

| LOCATION | TYPE | SIGN | SIZE | | | POST | | NOTES |
|---|---|---|---|---|---|---|---|---|
| | | | L (IN) | W (IN) | AREA (SQ FT) | TYPE | L (FT) | |
| A | NEW | X10-1100 | 18 | 24 | 3.00 | | | WALK TIME SHORTENED 3/8 |
| B | REL-1 | MAM | 18 | 60 | 7.50 | | | MAST ARM ST. NAME |
| | REL-1 | R10-11 | 24 | 30 | 5.00 | | | NO TURN ON RED |
| C | NEW | X10-1100 | 18 | 24 | 3.00 | | | WALK TIME SHORTENED 3/8 |
| D | NEW | R10-11 | 18 | 30 | 3.75 | | | TYPE B ASSEMBLY |
| | NEW | R8-8 | 18 | 30 | 3.75 | | | |
| | NEW | X10-1100 | 18 | 24 | 3.00 | | | WALK TIME SHORTENED 3/8 |
| E | NEW | R4-7 | 18 | 24 | 3.00 | T | 13 | |
| F | NEW | X10-1100 | 18 | 24 | 3.00 | | | WALK TIME SHORTENED 3/8 |
| | REL-1 | MAM | 18 | 72 | 9.00 | | | MAST ARM ST. NAME |
| | REL-1 | | 6 | 30 | 1.25 | | | DESTINATION |
| | REL-1 | R6-2L | 18 | 24 | 3.00 | | | ONE WAY |
| G | NEW | R3-8 | 30 | 30 | 6.25 | | | ARROW LEFT/ONLY, ARROW THROUGH/RIGHT |
| H | NEW | R10-6(R) | 24 | 30 | 5.00 | | | |
| | NEW | R8-8 | 18 | 30 | 3.75 | | | |
| I | NEW | R10-6(L) | 24 | 30 | 5.00 | | | |
| | NEW | R10-11 | 18 | 30 | 3.75 | | | |
| J | NEW | R8-8 | 18 | 30 | 3.75 | T | 13 | |
| | REL-1 | | 12 | 18 | 1.50 | | | NO PARKING SIGN |
| K | NEW | R4-7 | 18 | 24 | 3.00 | T | 13 | |
| L | REL-1 | | 12 | 12 | 1.00 | T | 13 | BIKEWAY NARROWS |
| | REL-1 | | 12 | 18 | 1.50 | | | PACE BUS STOP |
| SIGNALS• | NEW | R10-5 | 24 | 30 | 5.00 | | | LEFT TURN ON ARROW ONLY |
| SIGNALS• | NEW | R10-5 | 24 | 30 | 5.00 | | | LEFT TURN ON ARROW ONLY |
| SIGNALS• | NEW | R10-5 | 24 | 30 | 5.00 | | | LEFT TURN ON ARROW ONLY |
| SIGNALS• | NEW | R10-5 | 24 | 30 | 5.00 | | | LEFT TURN ON ARROW ONLY |

• - SEE TRAFFIC SIGNAL PLANS FOR SIGN LOCATIONS

SIDEWALK CLOSURES
PER STANDARD 701801

20 0 20 40
SCALE: 1" = 20'-0"

| REVISIONS | |
|---|---|
| NAME | DATE |
| | |

PAVEMENT MARKING PLAN
SIGNING PLAN
RESTORATION PLAN

CENTRAL AVENUE AT GREEN BAY ROAD

CONSULTANT
TY LIN INTERNATIONAL

VILLAGE OF WILMETTE
GREEN BAY ROAD
INTERSECTION IMPROVEMENTS

DRAWN:
CHECKED:
APPROVED:
DATE: 02-14-2008
SCALE: 1"=20'-0"
JOB NO.:
SHEET NO.
PROJECT NO.:

PLAN: DATE / BY / SURVEYED / PLOTTED / ALL DIMENSIONS CHECKED / NOTE BOOK / NO. / CADD FILE NAME

PROFILE: DATE / BY / SURVEYED / PLOTTED / GRADES CHECKED / NOTE BOOK / NO. / STRUCTURE NO(S)/ENG CHKD