F.A. RTE.	SECTION	COUNTY	TOTAL SHEETS	SHEET NO.
T.R. 150	06-03122-00-BR	IROQUOIS	20	4
STA. 10+00	TO STA. 20+00			
ASHKUM ROAD DIST.	ILLINOIS	BROS-075(133)		

CONTRACT NO. 87362

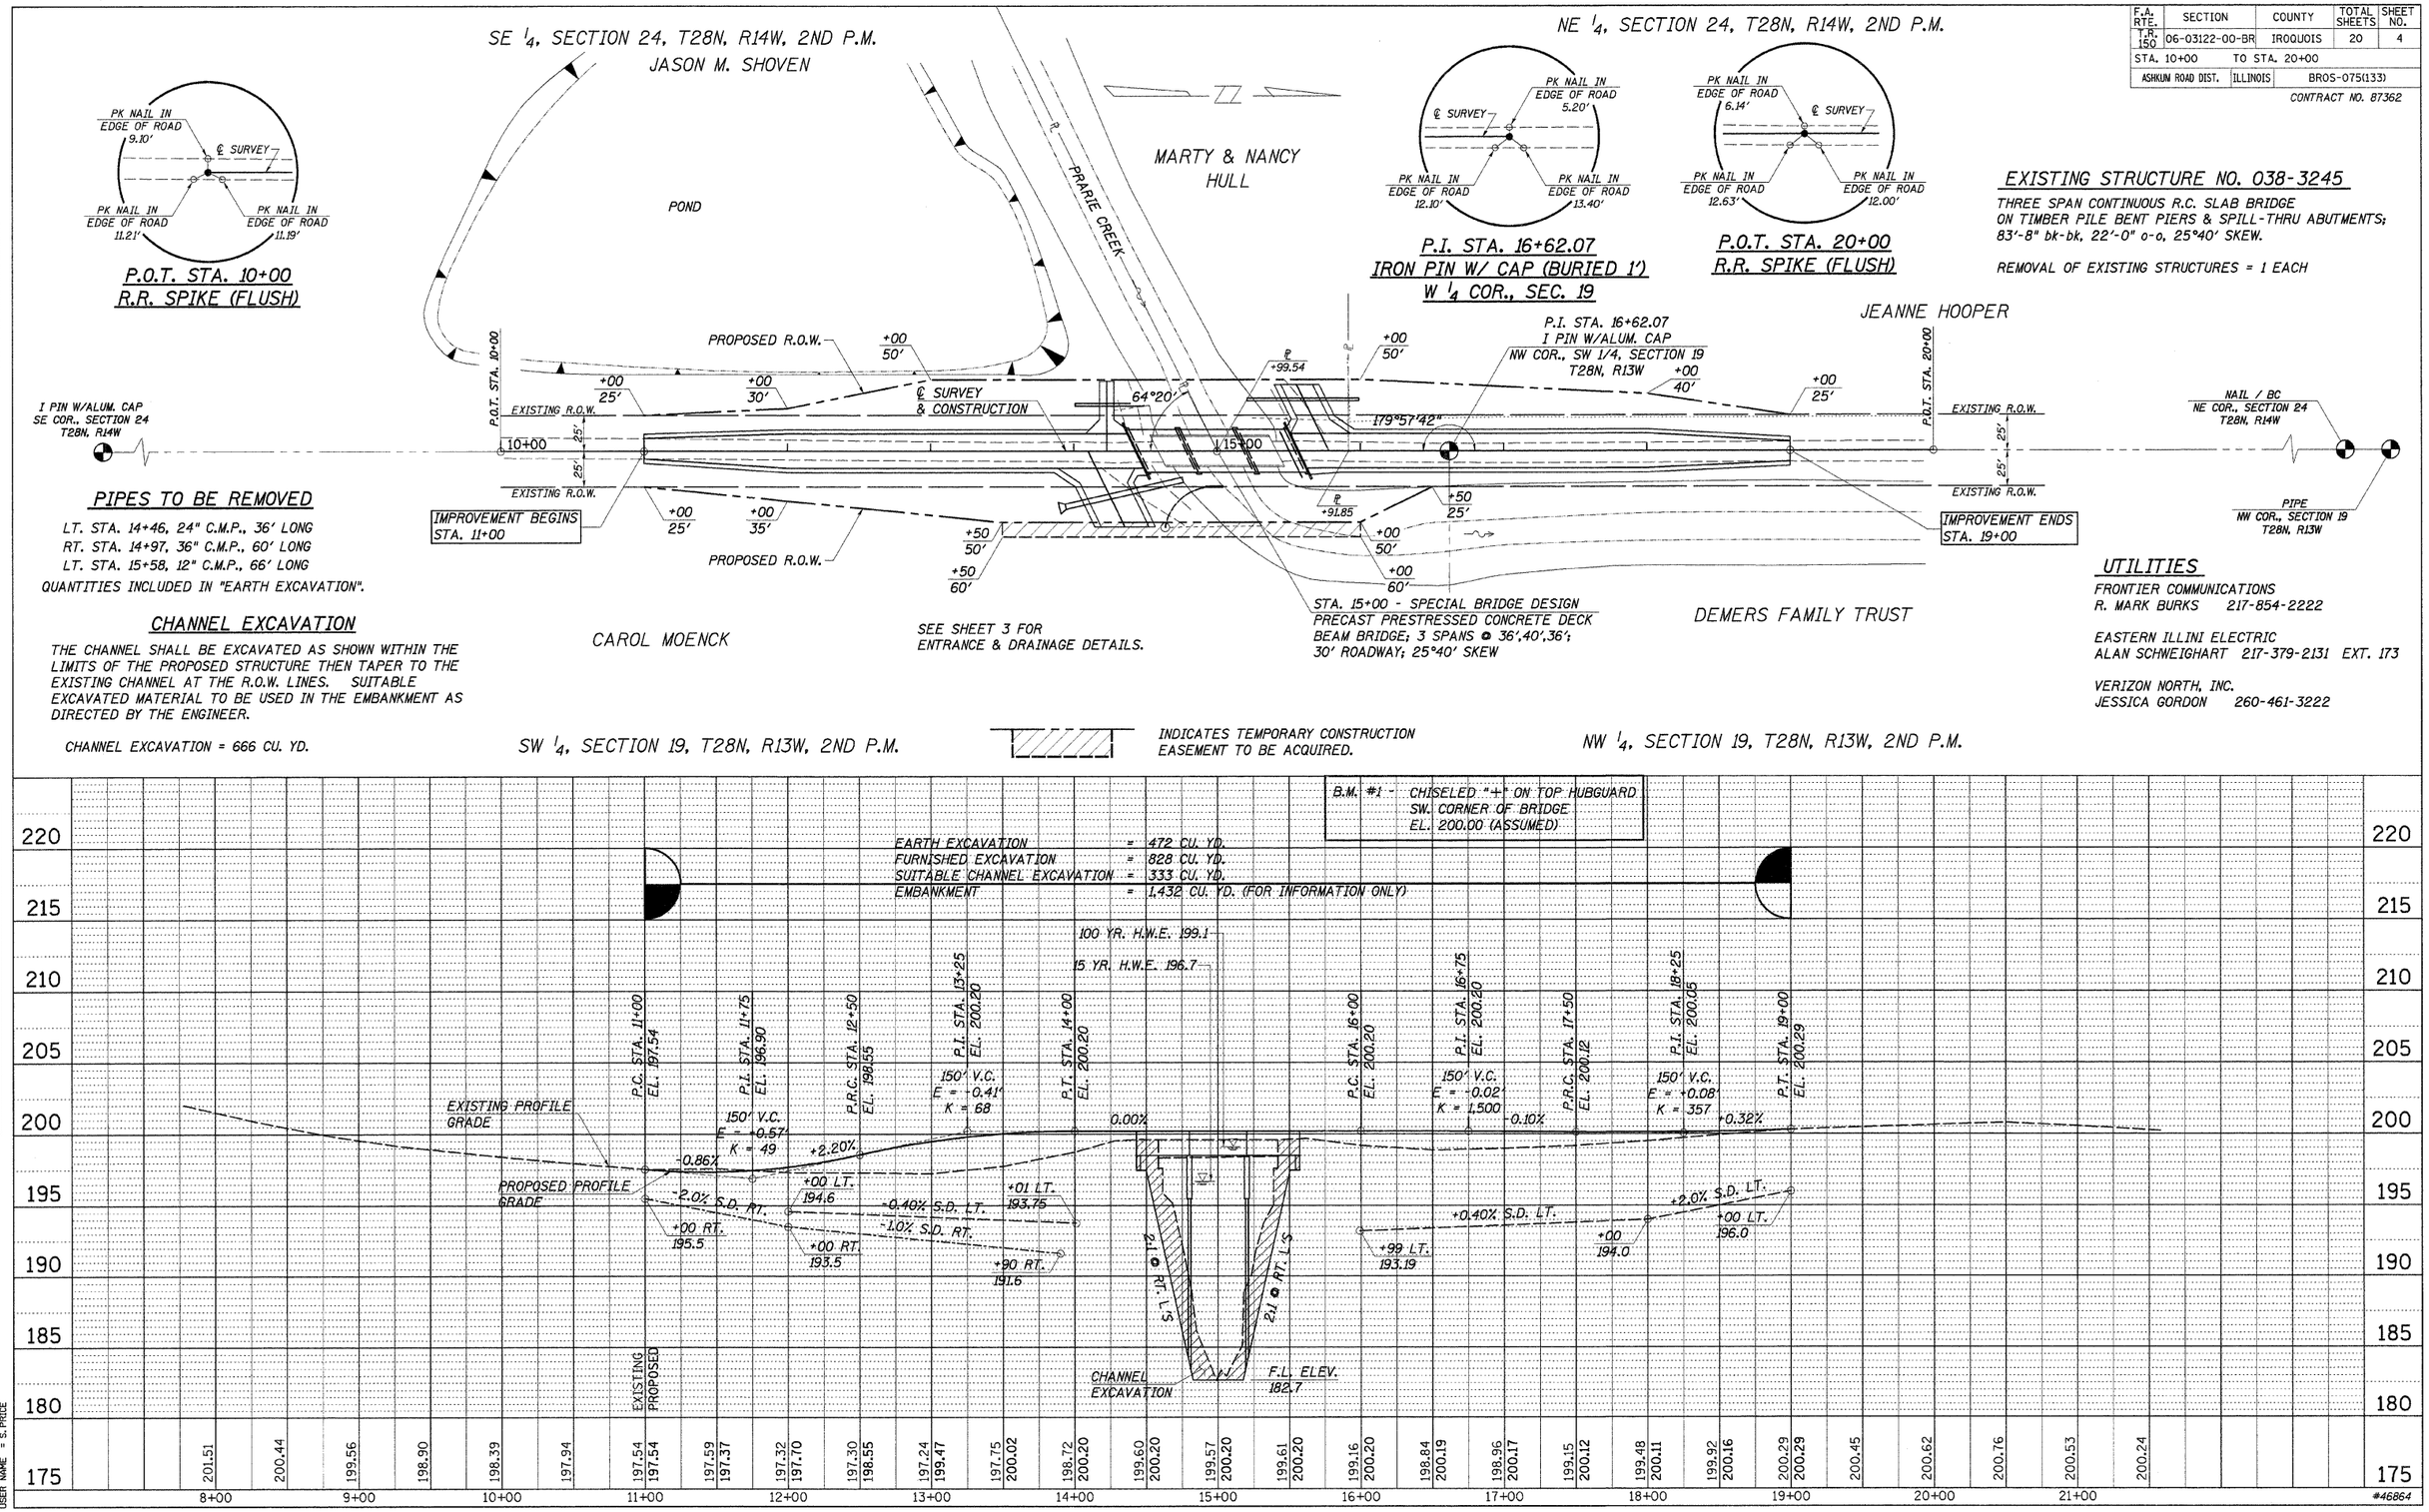

PLAN	SURVEYED	BY	DATE
	PLOTTED		
	ALIGNMENT CHECKED		
	RT. OF WAY CHECKED		
NOTE BOOK	CADD FILE NAME		
NO.			

PROFILE	SURVEYED	BY	DATE
	PLOTTED		
	GRADES CHECKED		
NOTE BOOK	B.M. NOTED		
NO.	STRUCTURE NOTAT'NS CH'KD		

PLOT DATE = 03/08/07
FILE NAME = 46864PRP.dgn
PLOT SCALE =
USER NAME = S. PRICE