CONTRACT NO. 89347

F.A.U RTE.	SECTION	COUNTY	TOTAL SHEETS	SHEET NO.
6761	04-00057-06-WR	TAZEWELL	154	36
STA. 31+00		TO STA. 37+00		
FED. ROAD DIST. NO. 4	ILLINOIS	FED. AID PROJECT		

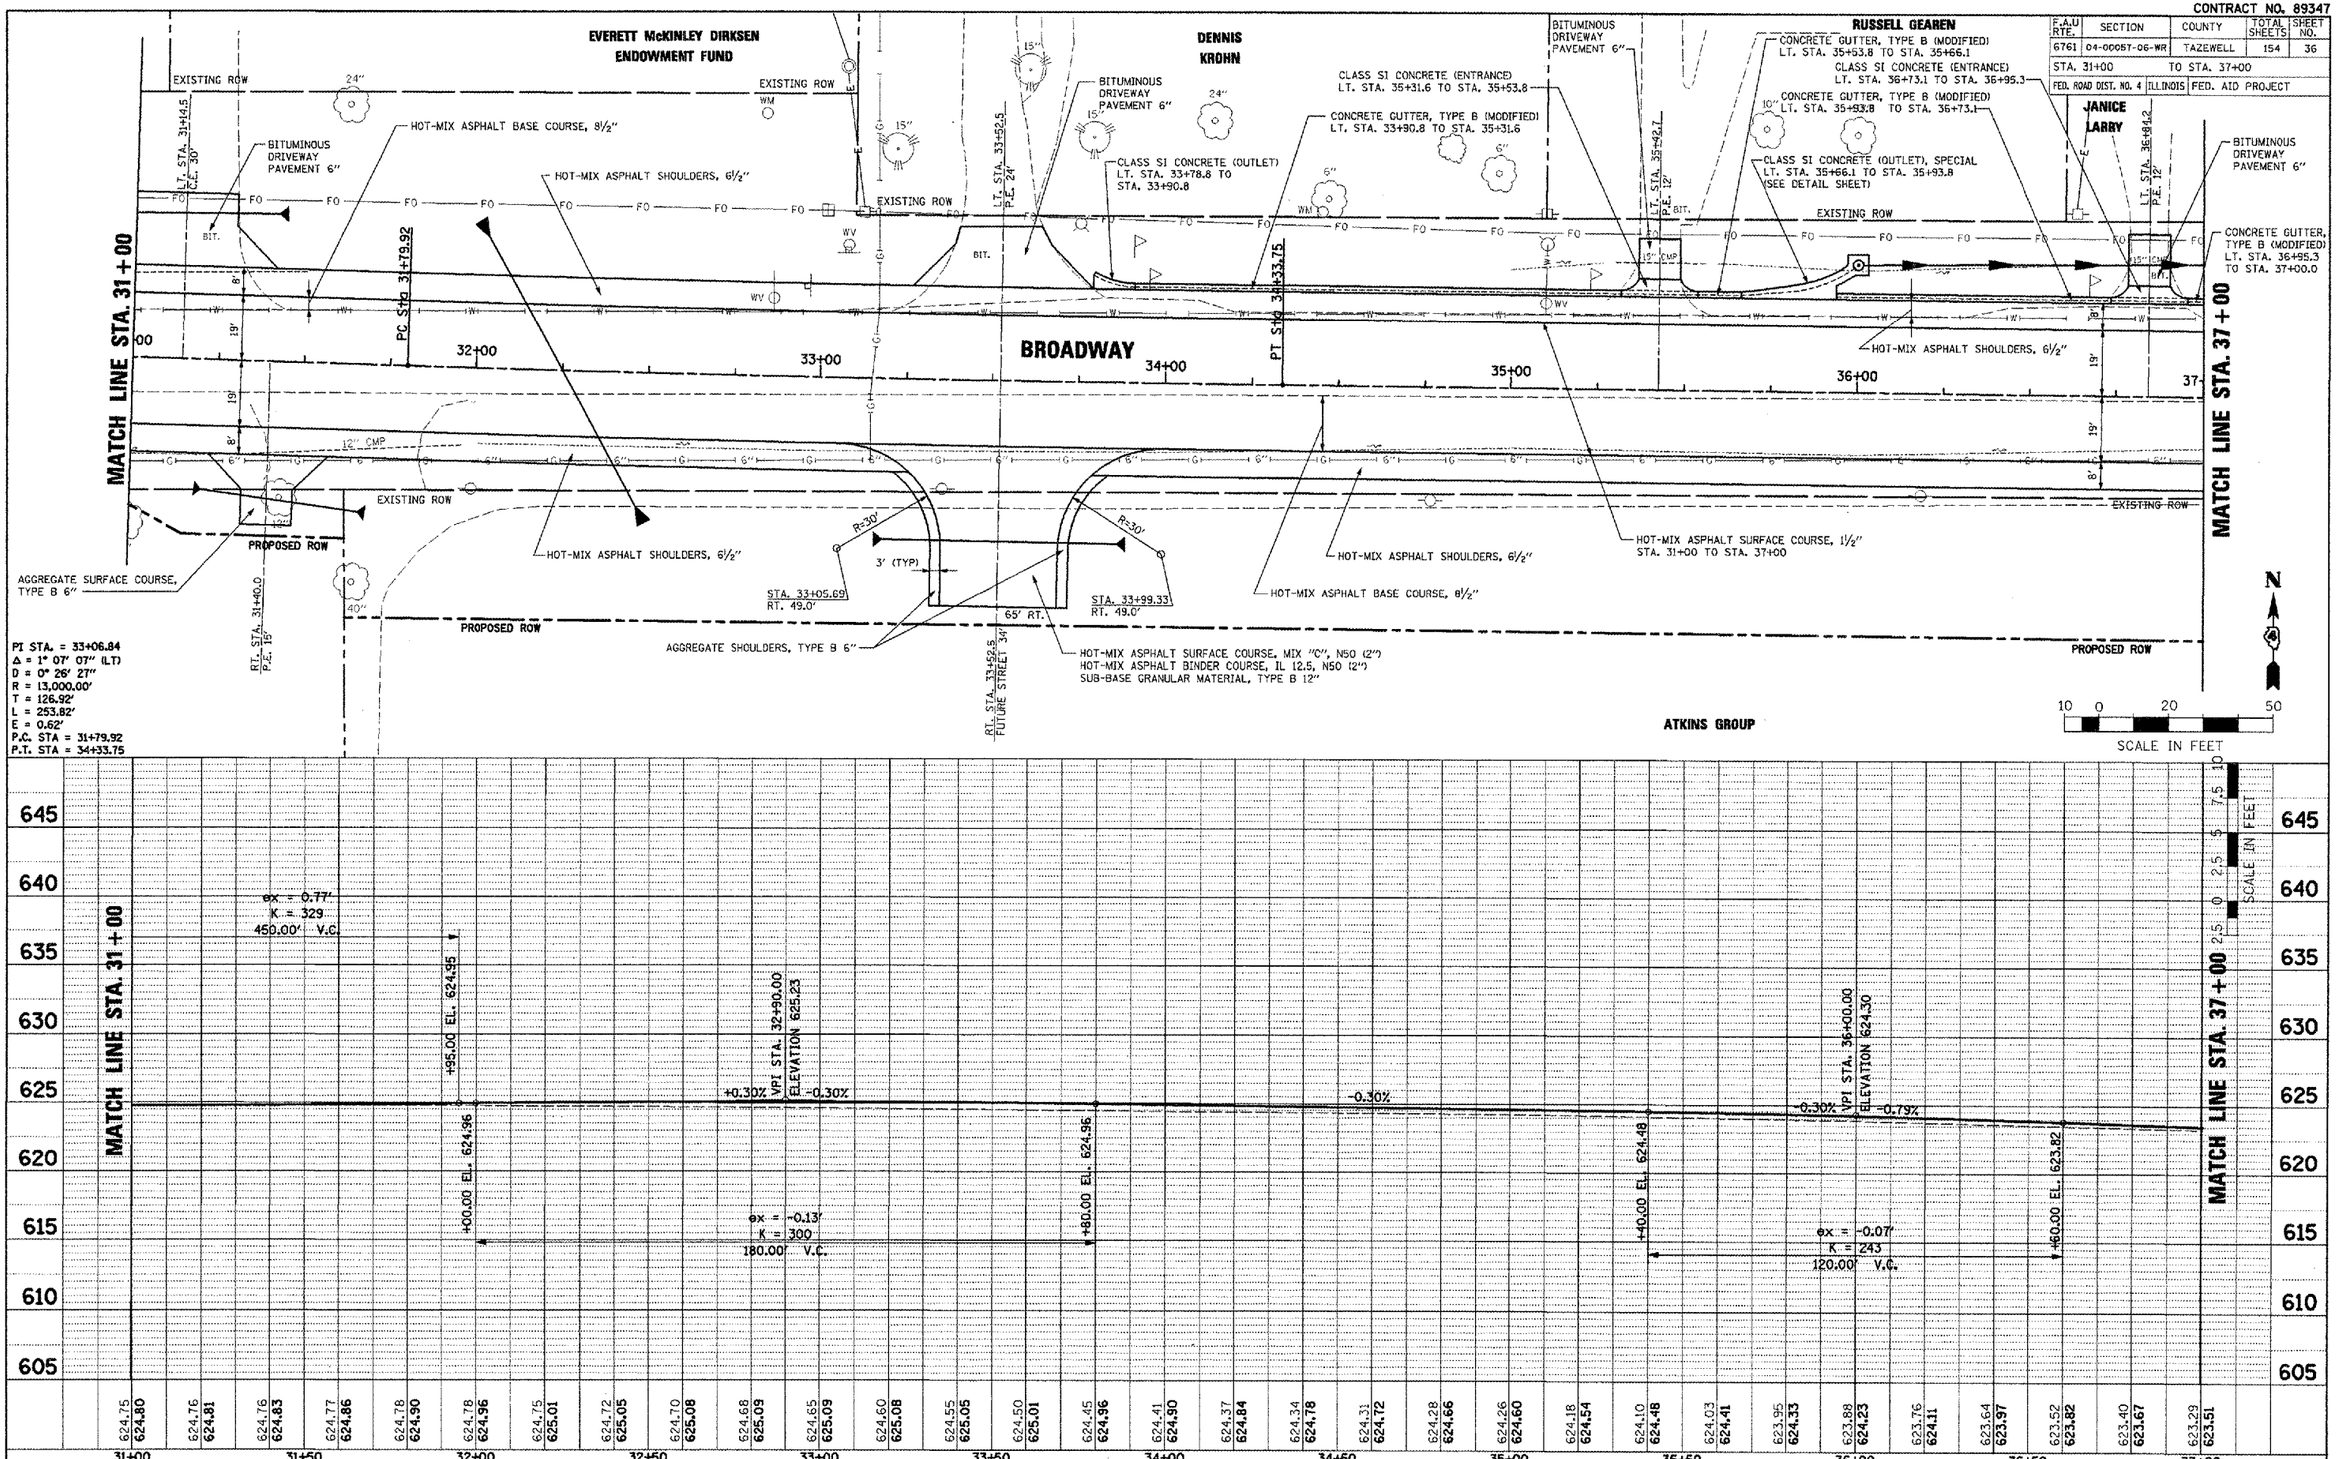

PLAN

PROFILE

PLOT DATE = 2/8/2008
FILE NAME = 1:\2006066\79\dgn\plans\PLPR-06 31-37.dgn
PLOT SCALE = 20.000 FT / IN.
USER NAME = IDOT

BROADWAY – ROADWAY PLAN AND PROFILE – STA. 31+00 TO STA. 37+00

PLPR-06 31-37.dgn 2/8/2008 9:40:24 AM