CONTRACT NO. 89347

F.A.U RTE.	SECTION	COUNTY	TOTAL SHEETS	SHEET NO.
6761	04-00057-06-WR	TAZEWELL	154	46
STA. 200+00		TO STA200+33.46		
FED. ROAD DIST. NO. 4	ILLINOIS	FED. AID PROJECT		

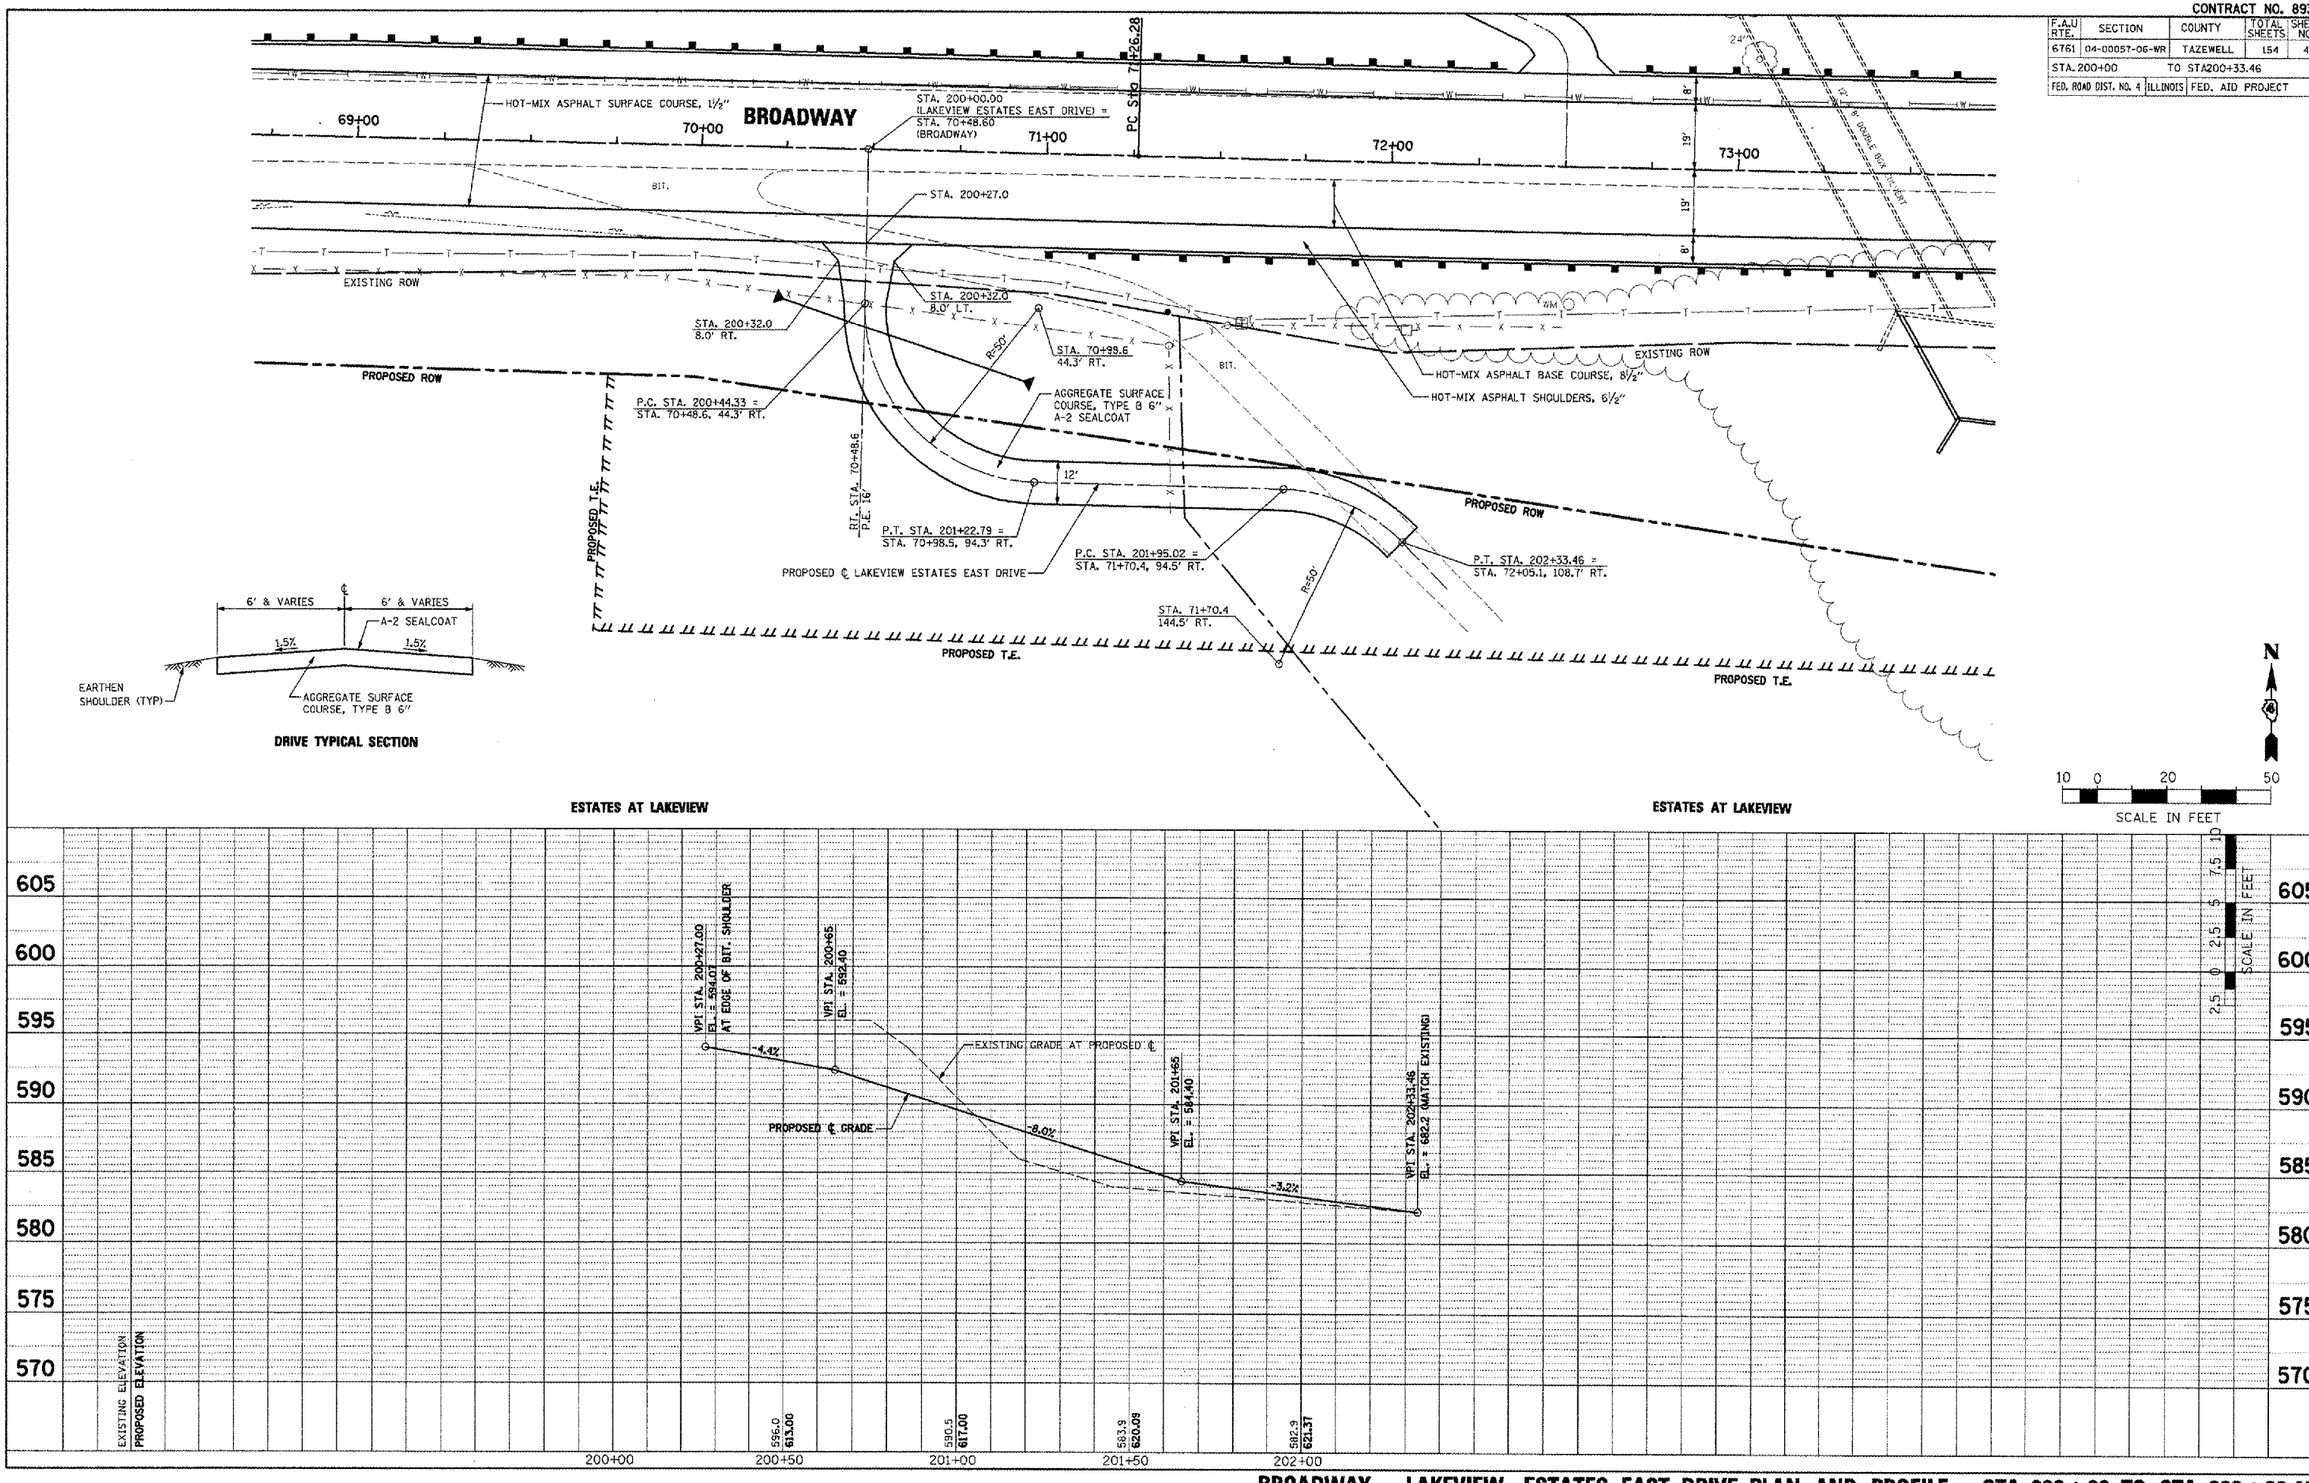

BROADWAY – LAKEVIEW ESTATES EAST DRIVE PLAN AND PROFILE – STA. 200+00 TO STA. 202+33.46

PLAN: SURVEYED / PLOTTED / ALIGNMENT CHECKED / RT. OF WAY CHECKED / CADD FILE NAME / NOTE BOOK NO. / BY / DATE

PROFILE: SURVEYED / PLOTTED / GRADES CHECKED / B.M. NOTED / STRUCTURE NOTATIONS CHKD / NOTE BOOK NO. / BY / DATE

PLOT DATE = 2/8/2008
FILE NAME = 1:\2006086679\dgn\plans\PLPR-16 LKVU EAST.dgn
PLOT SCALE = 20.0000 FT / IN.
USER NAME = IDOT

PLPR-16 LKVU EAST.dgn 2/8/2008 9:40:49 AM