CONTRACT NO. 89347

F.A.U RTE.	SECTION	COUNTY	TOTAL SHEETS	SHEET NO.
6761	04-00057-06-WR	TAZEWELL	154	49
STA. 25+00		TO STA. 37+00		
FED. ROAD DIST. NO. 4	ILLINOIS	FED. AID PROJECT		

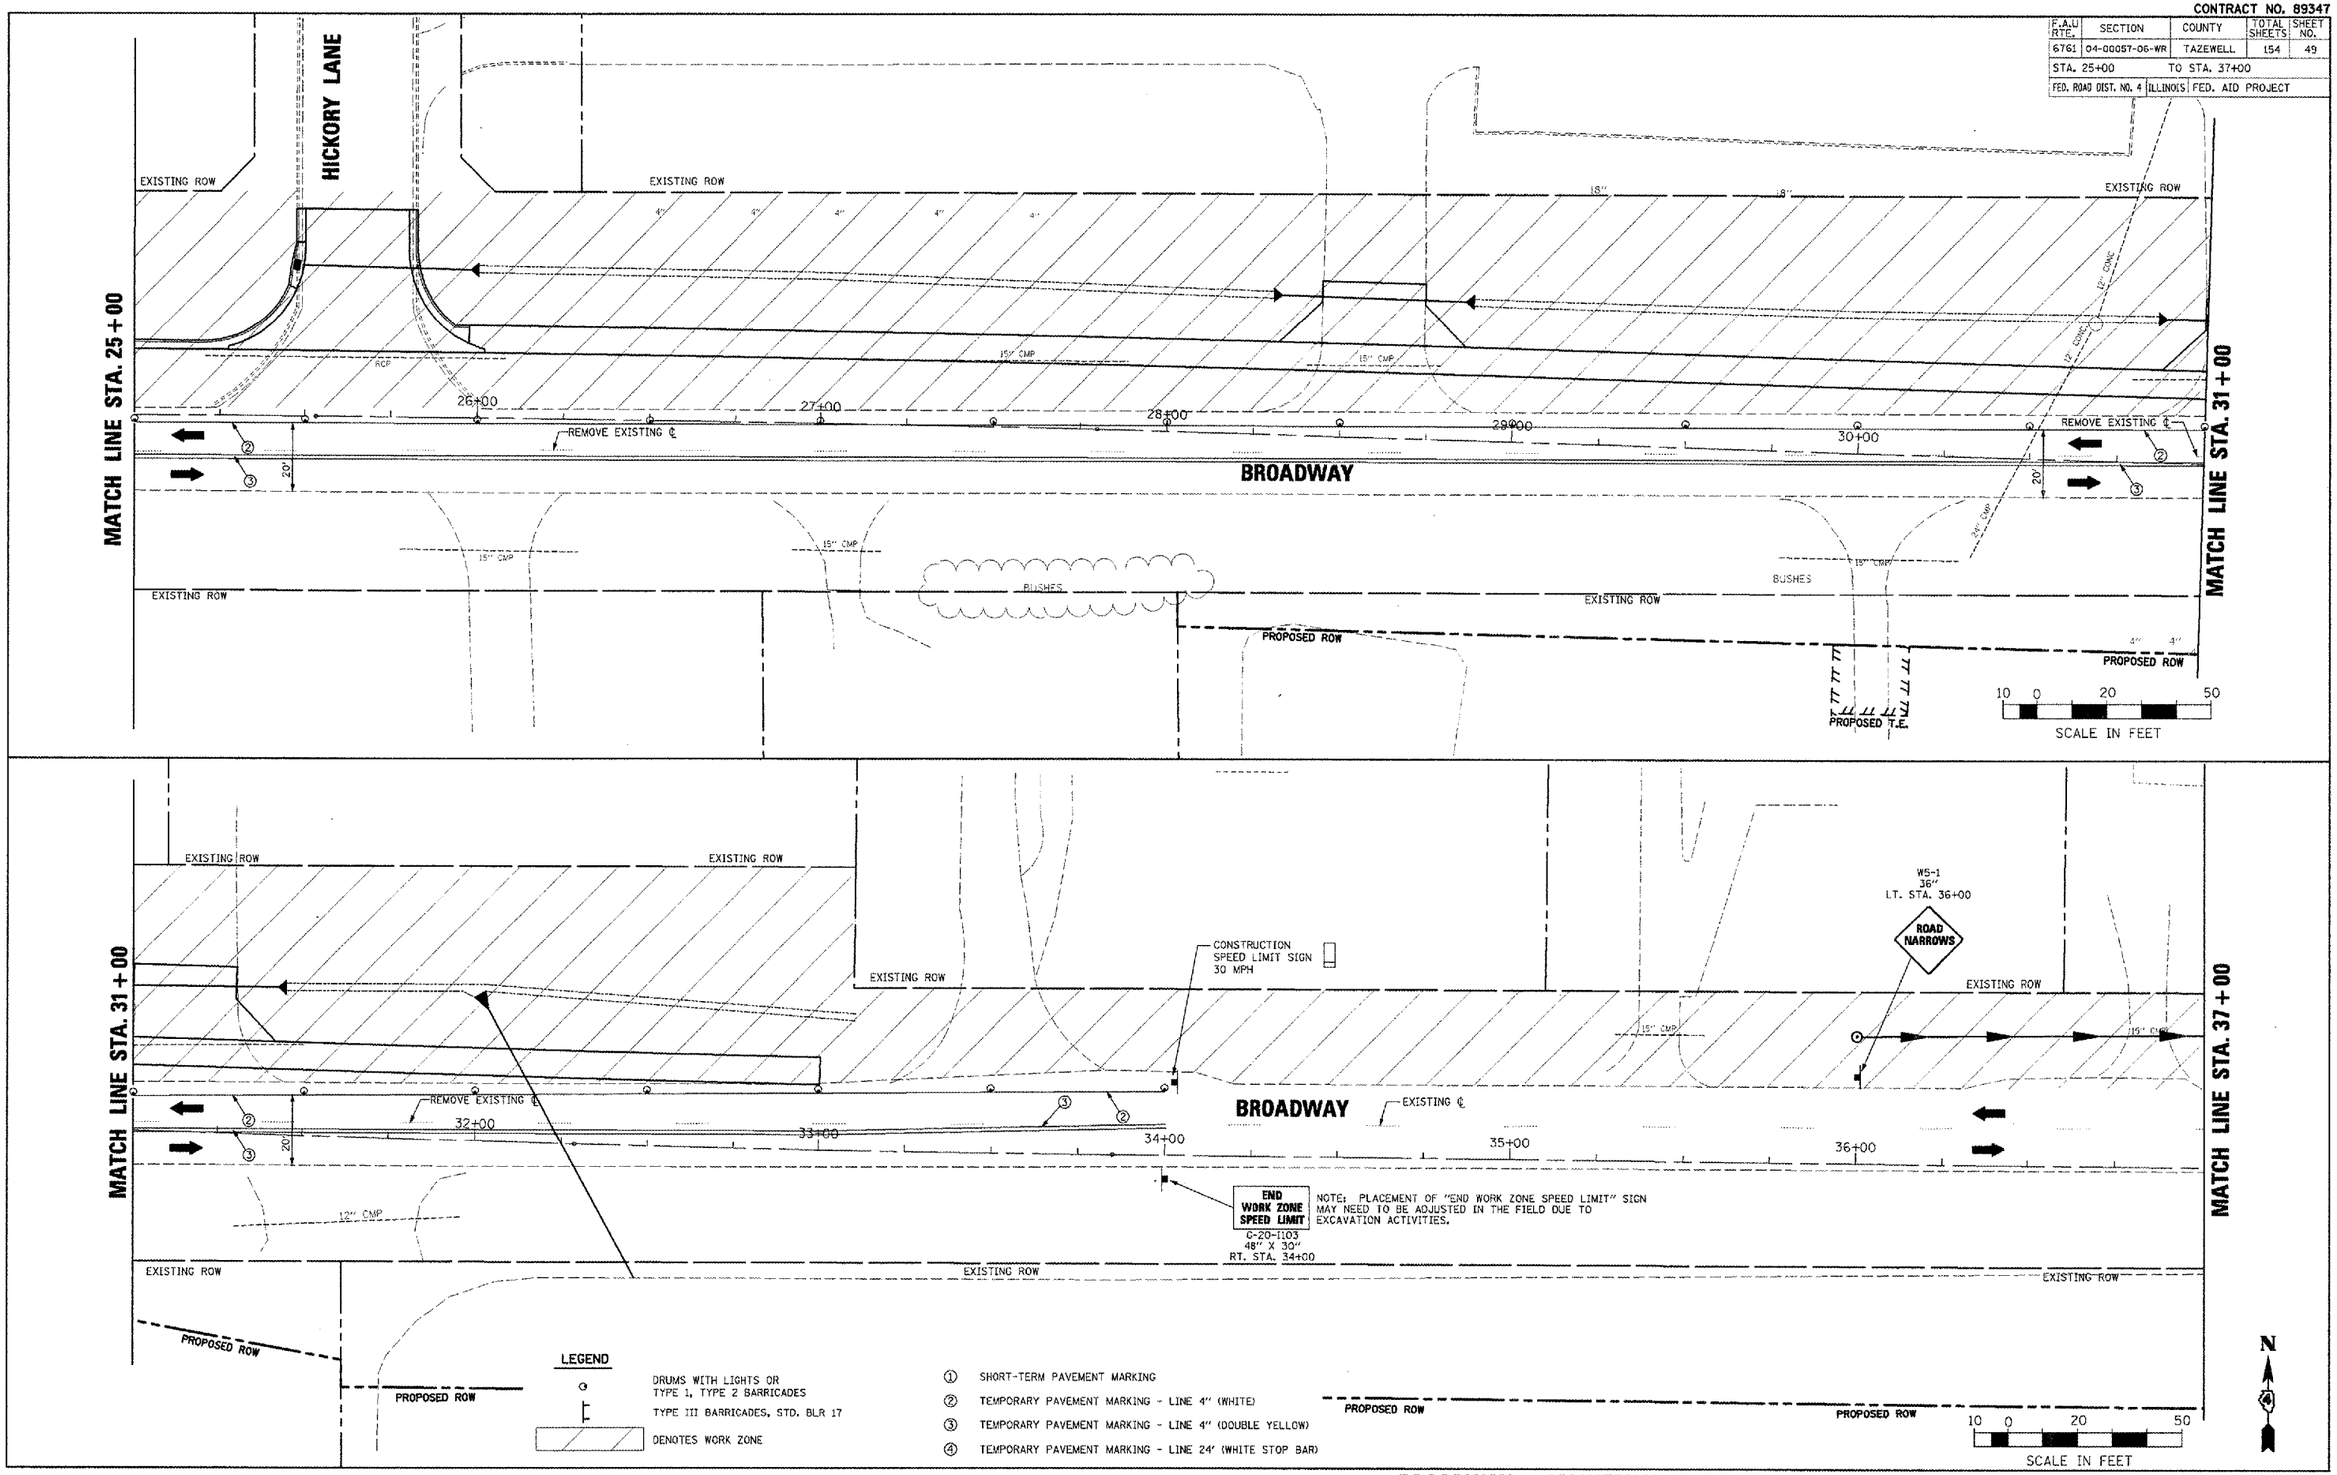

PLAN: SURVEYED, PLOTTED, ALIGNMENT CHECKED, R.I. OF WAY CHECKED, CADD FILE NAME, NOTE BOOK NO., BY, DATE

PROFILE: SURVEYED, PLOTTED, GRADES CHECKED, B.M. NOTED, STRUCTURE NOTATIONS CHKD, NOTE BOOK NO., BY, DATE

PLOT DATE = 2/8/2008
FILE NAME = I:\2008086879\dgn\plans\MOT I-03 25-37.dgn
PLOT SCALE = 20.0000 FT / IN.
USER NAME = IDOT

MOT I-03 25-37.dgn 2/8/2008 9:42:06 AM

BROADWAY – MAINTENANCE OF TRAFFIC – STAGE I PLANS – STA. 25+00 TO STA. 37+00