CONTRACT NO. 89347

F.A.U RTE.	SECTION	COUNTY	TOTAL SHEETS	SHEET NO.
6761	04-00057-06-WR	TAZEWELL	154	56
STA. 61+00		TO STA. 73+00		
FED. ROAD DIST. NO. 4	ILLINOIS	FED. AID PROJECT		

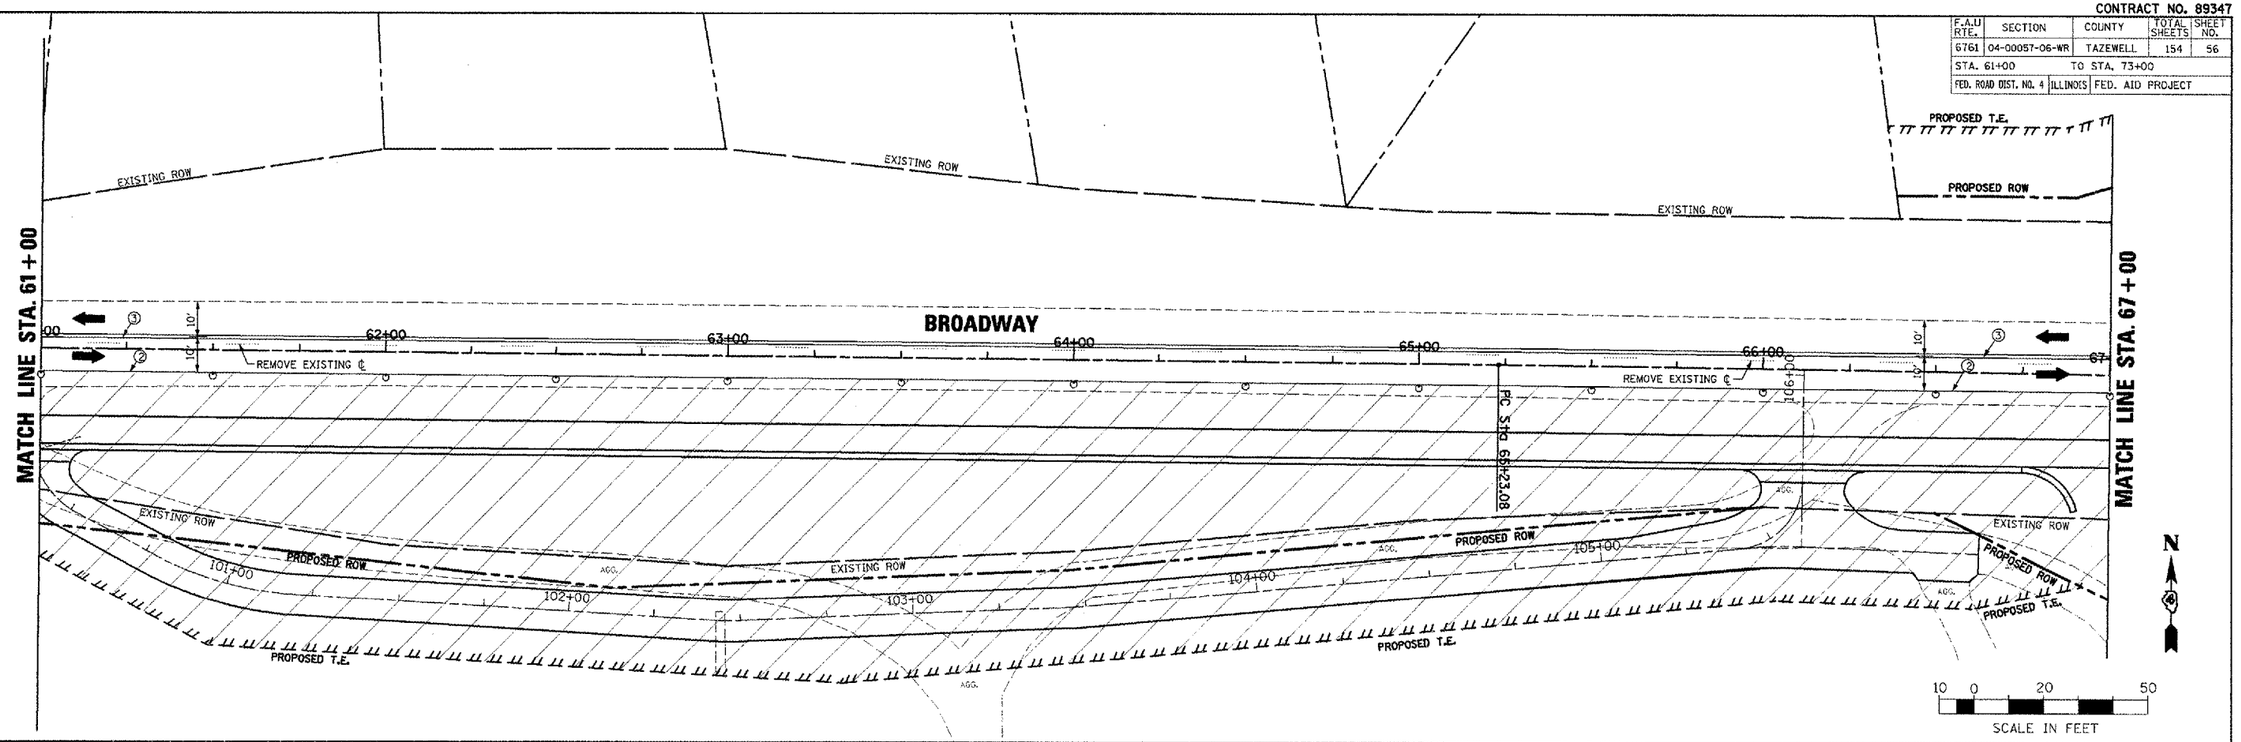

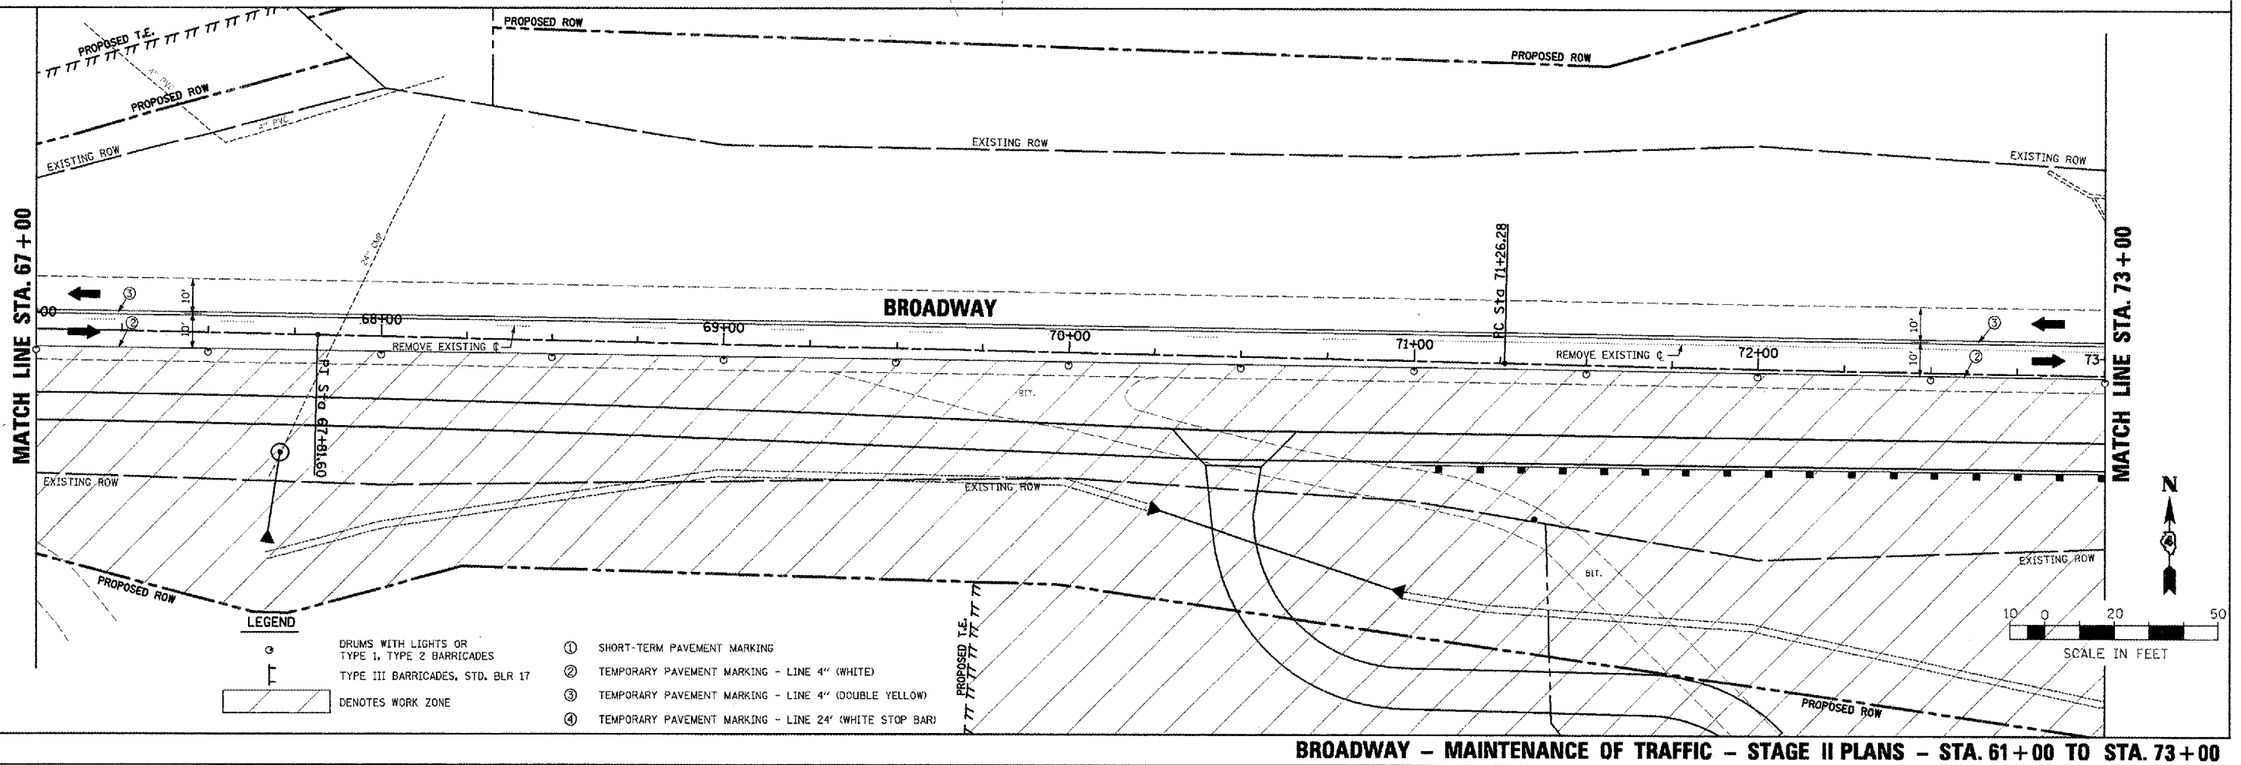

PLAN / PROFILE — DESIGNED, DRAWN, PLOTTED, CHECKED, QUANTITIES CHECKED, STRUCTURE NOTATIONS CHECKED — BY, DATE, NOTE BOOK, NO.

PLOT DATE = 2/8/2008
FILE NAME = i:\2006888\71\dgn\plans\MOT 11-06 61-73.dgn
PLOT SCALE = 20.000 FT / IN.
USER NAME = ITDOT

BROADWAY – MAINTENANCE OF TRAFFIC – STAGE II PLANS – STA. 61+00 TO STA. 73+00

MOT 11-06 61-73.dgn 2/8/2008 9:42:23 AM