CONTRACT NO. 89347

F.A.U RTE.	SECTION	COUNTY	TOTAL SHEETS	SHEET NO.
6761	04-00057-06-WR	TAZEWELL	154	82
STA. 61+00		TO STA. 67+00		
FED. ROAD DIST. NO. 4	ILLINOIS	FED. AID PROJECT		

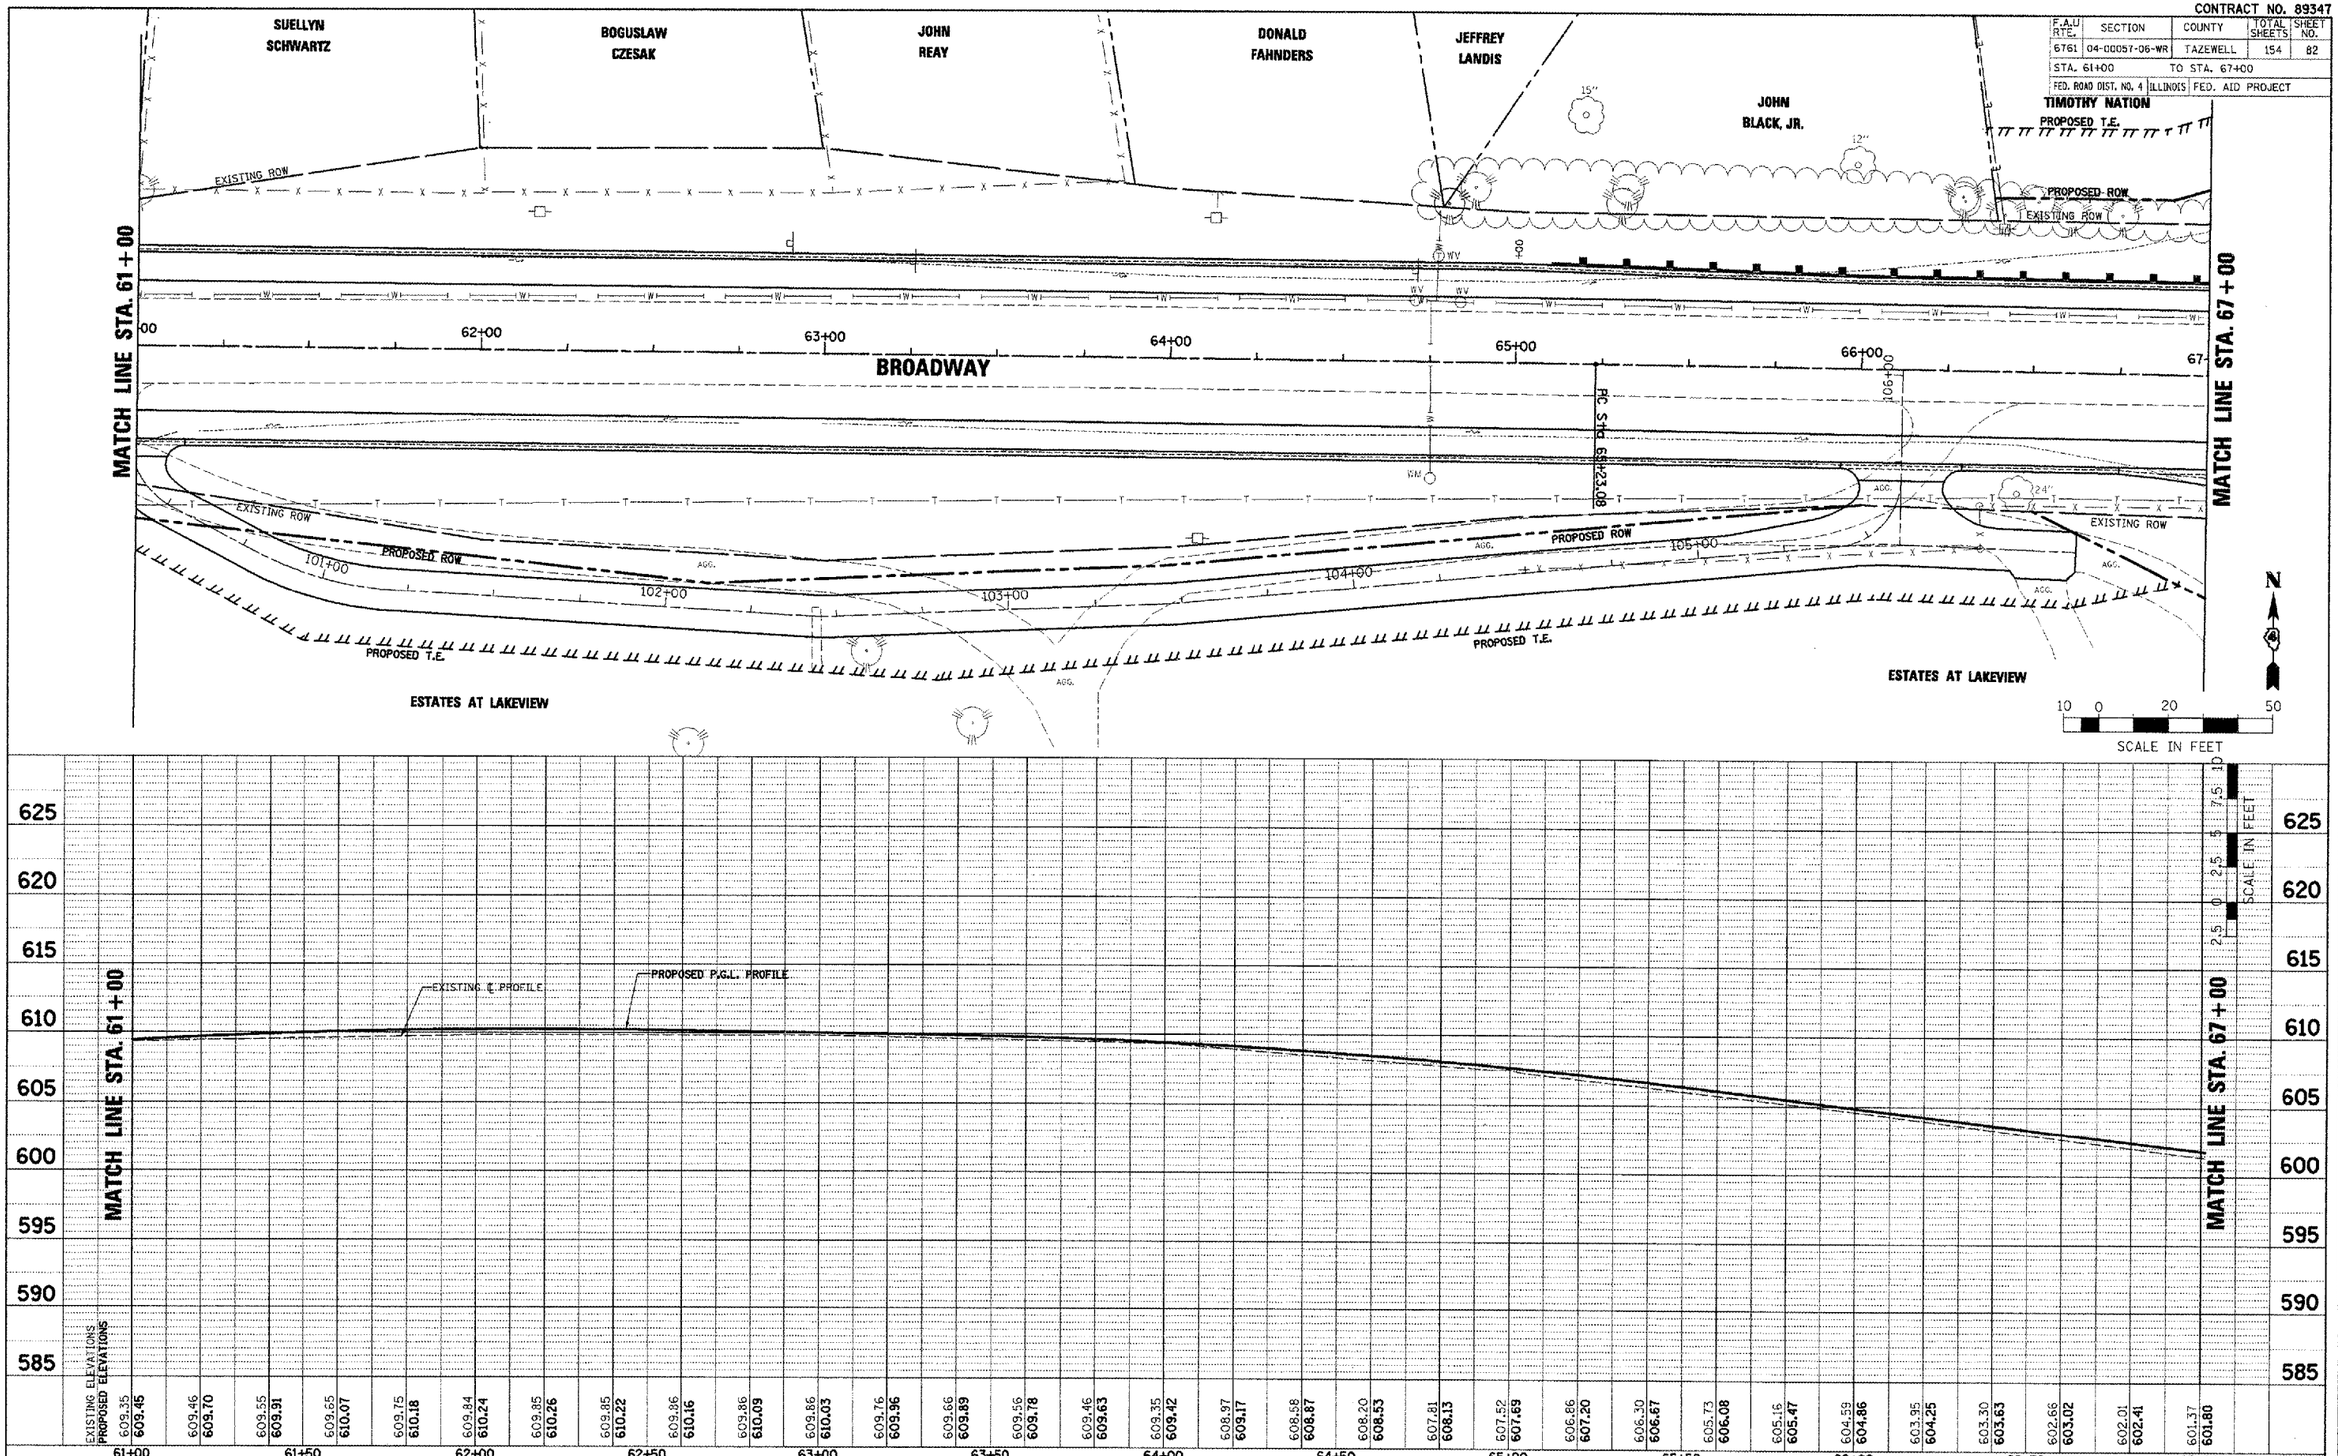

BROADWAY – DRAINAGE PLAN AND PROFILE – STA. 61+00 TO STA. 67+00