CONTRACT NO. 89347

F.A.U. RTE.	SECTION	COUNTY	TOTAL SHEETS	SHEET NO.
6761	04-00057-06-WR	TAZEWELL	154	89
STA. 37+00		TO STA. 49+00		
FED. ROAD DIST. NO. 4	ILLINOIS	FED. AID PROJECT		

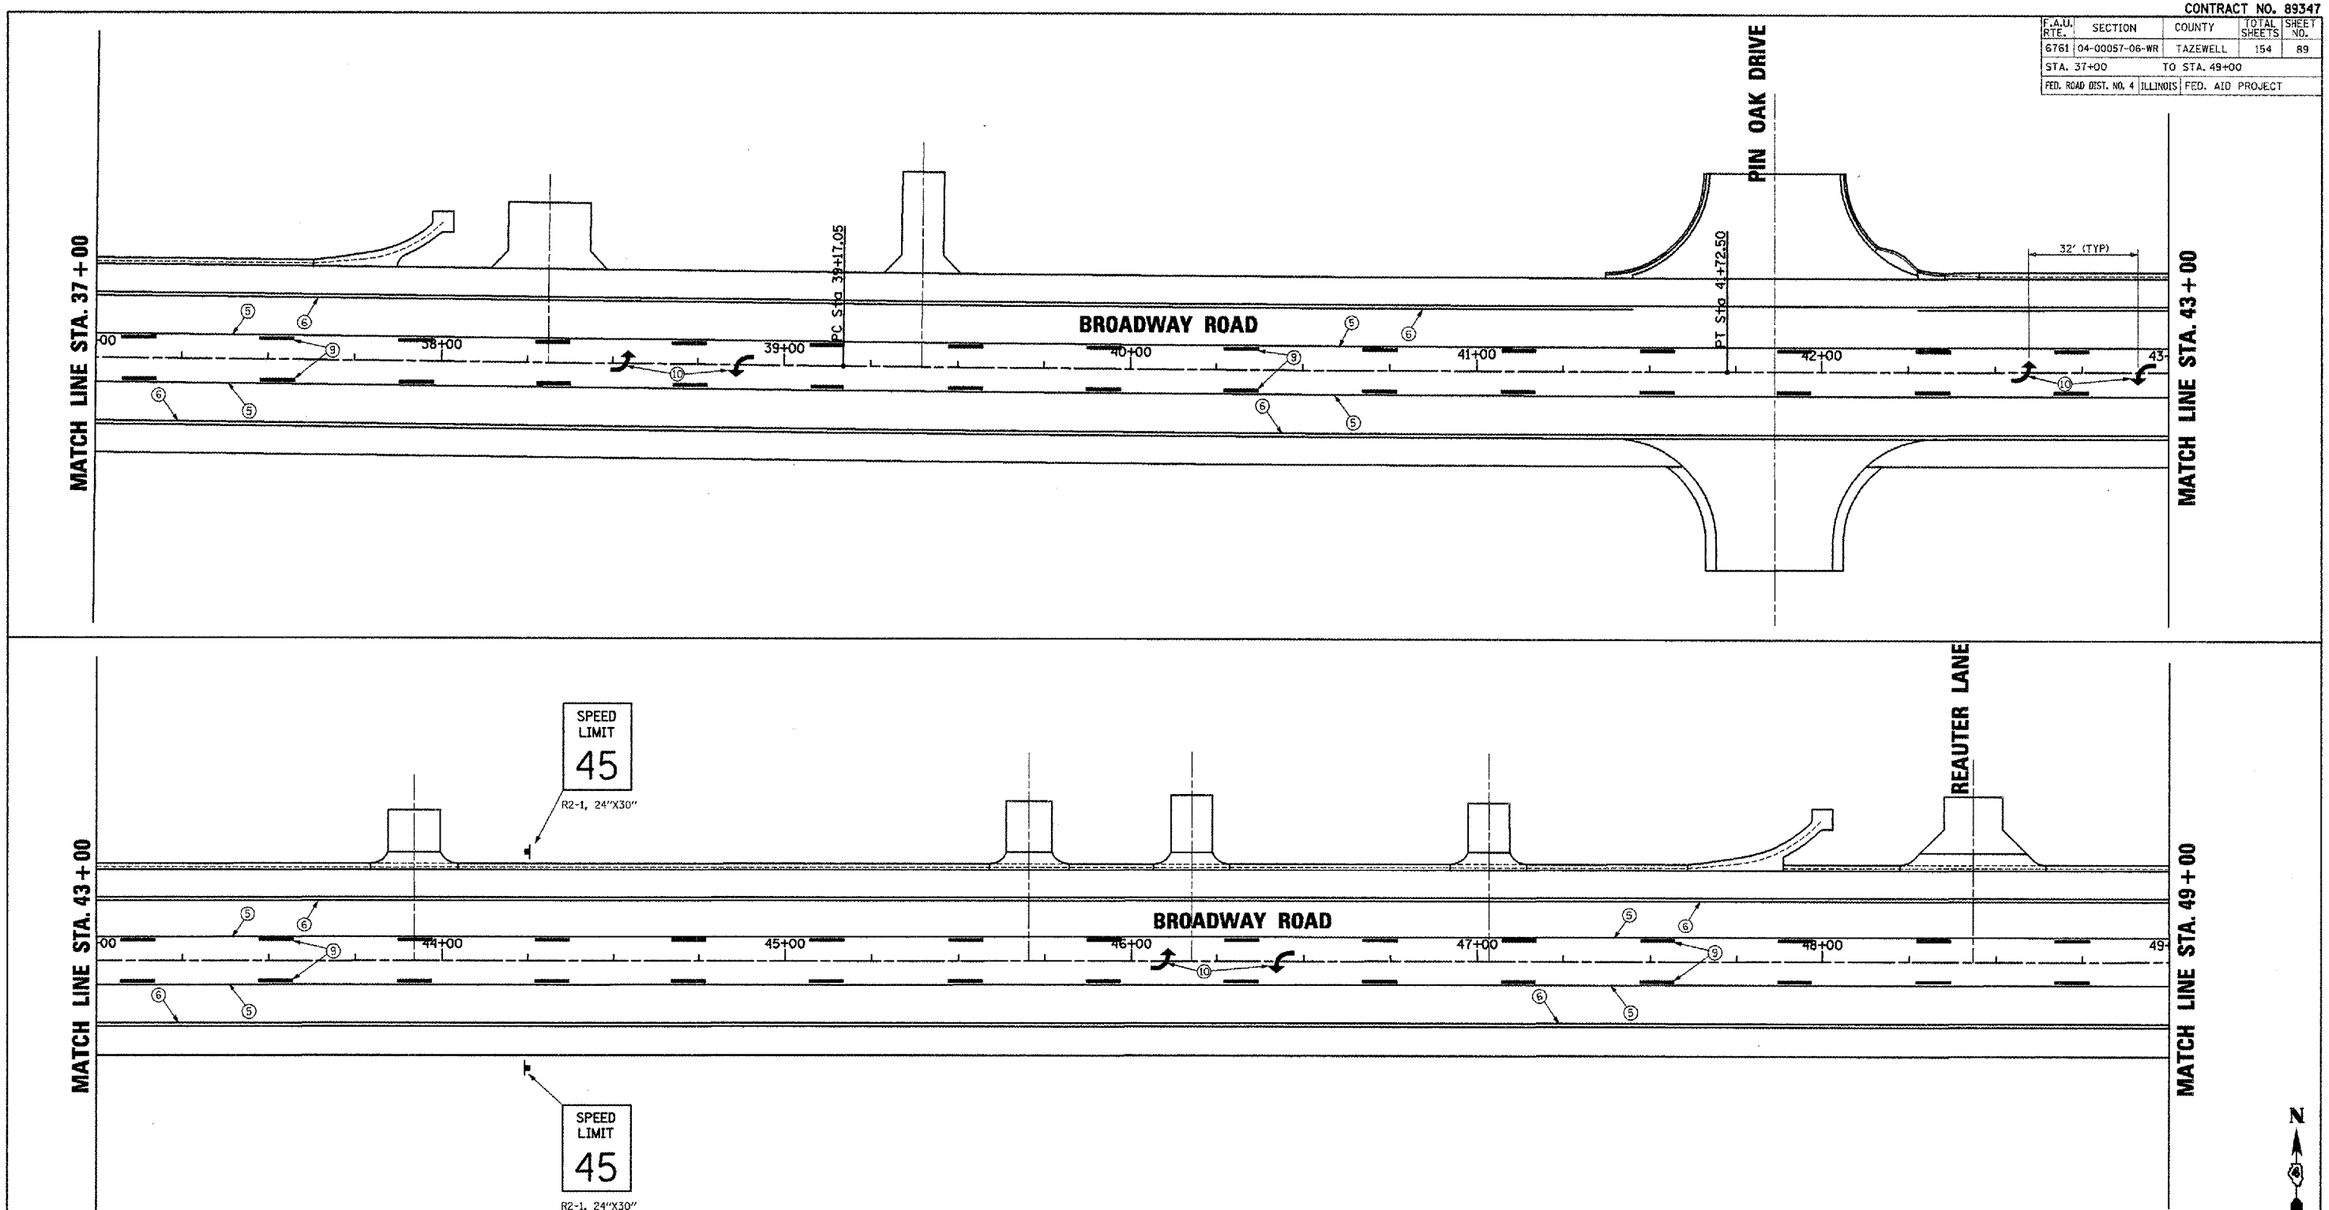

PAVEMENT MARKING LEGEND

1. LANE LINE 6" WHITE SKIP DASH
2. 4" YELLOW SOLID (DOUBLE LINE)
3. DIAGONAL YELLOW, 12" AT 20' O.C.
4. 24" WHITE SOLID (STOP BAR)
5. 4" SOLID YELLOW
6. 4" SOLID WHITE
7. DIAGONAL WHITE, 12" AT 75' O.C.
8. 8" SOLID WHITE
9. LANE LINE 4" YELLOW SKIP DASH
10. LETTERS AND SYMBOLS

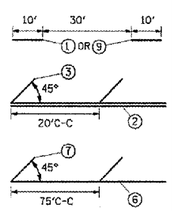

1. PAVEMENT MARKINGS SHALL BE IN ACCORDANCE WITH DISTRICT CADD DETAILS - STANDARD 780001.

REVISIONS	
NAME	DATE

ILLINOIS DEPARTMENT OF TRANSPORTATION

BROADWAY ROAD IMPROVEMENTS
PAVEMENT MARKING
STA. 37+00 TO STA. 49+00

SCALE: AS SHOWN
DATE 12/07/2007
DRAWN BY DLC
CHECKED BY REW

PLOT DATE = 2/8/2008
FILE NAME = I:\2008086679\dgn\plans\PVTMRKNG-04 37-49.dgn
PLOT SCALE = 20.0000 FT / IN.
USER NAME = IDOT

PVTMRKNG-04 37-49.dgn 2/8/2008 9:41:12 AM