CONTRACT NO. 89394

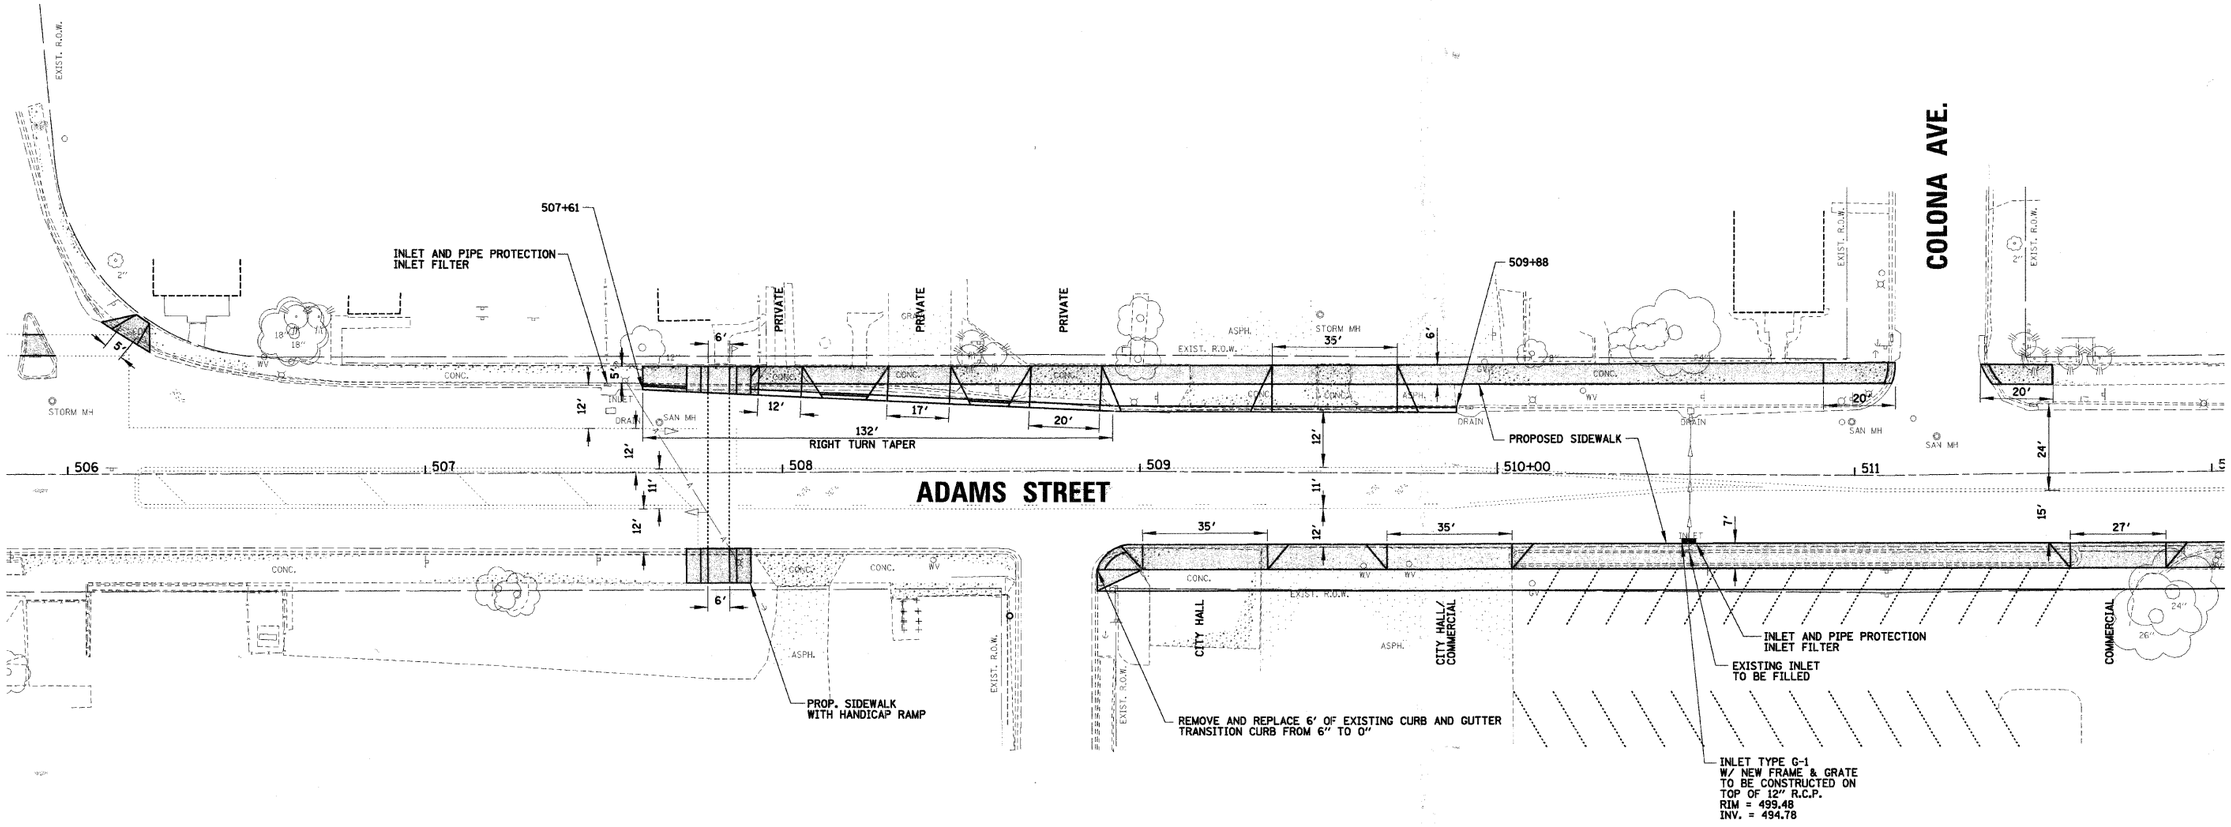

CHRISTOPHER B. BURKE ENGINEERING LTD.
202 NE Madison Avenue, Suite 301
Peoria, Illinois 61602
(309) 676-9000
Design Firm Registration # 184-001175

CLIENT:
VILLAGE OF BARTONVILLE

NO.	DATE	NATURE OF REVISION	CHKD.

FILE NAME: P:\05760\Civil\adams02.pln

DSGN.	DAW
DWN.	LTW
CHKD.	DAW
SCALE:	20'
DATE:	
PLOT DATE:	2/5/2008

TITLE:
ADAMS STREET
BARTONVILLE SIDEWALK IMPROVEMENTS

PROJECT NO. 05-760
SHEET 8 OF 15
DRAWING NO. PLN-5