ROUTE NO.	SECTION	COUNTY	TOTAL SHEETS	SHEET NO.
FAS 683	•	EDGAR	160	138
STA. 138+00.00		TO STA. 139+00.00		
FED. RD. DIST. NO. 7	ILLINOIS	PROJECT		
		*05-00092-01-PV		

FINAL — SURVEYED / PLOTTED / NOTEBOOK / NO. ____ / ALIGNMENT CHECKED / RT. OF WAY CHECKED / BY / DATE

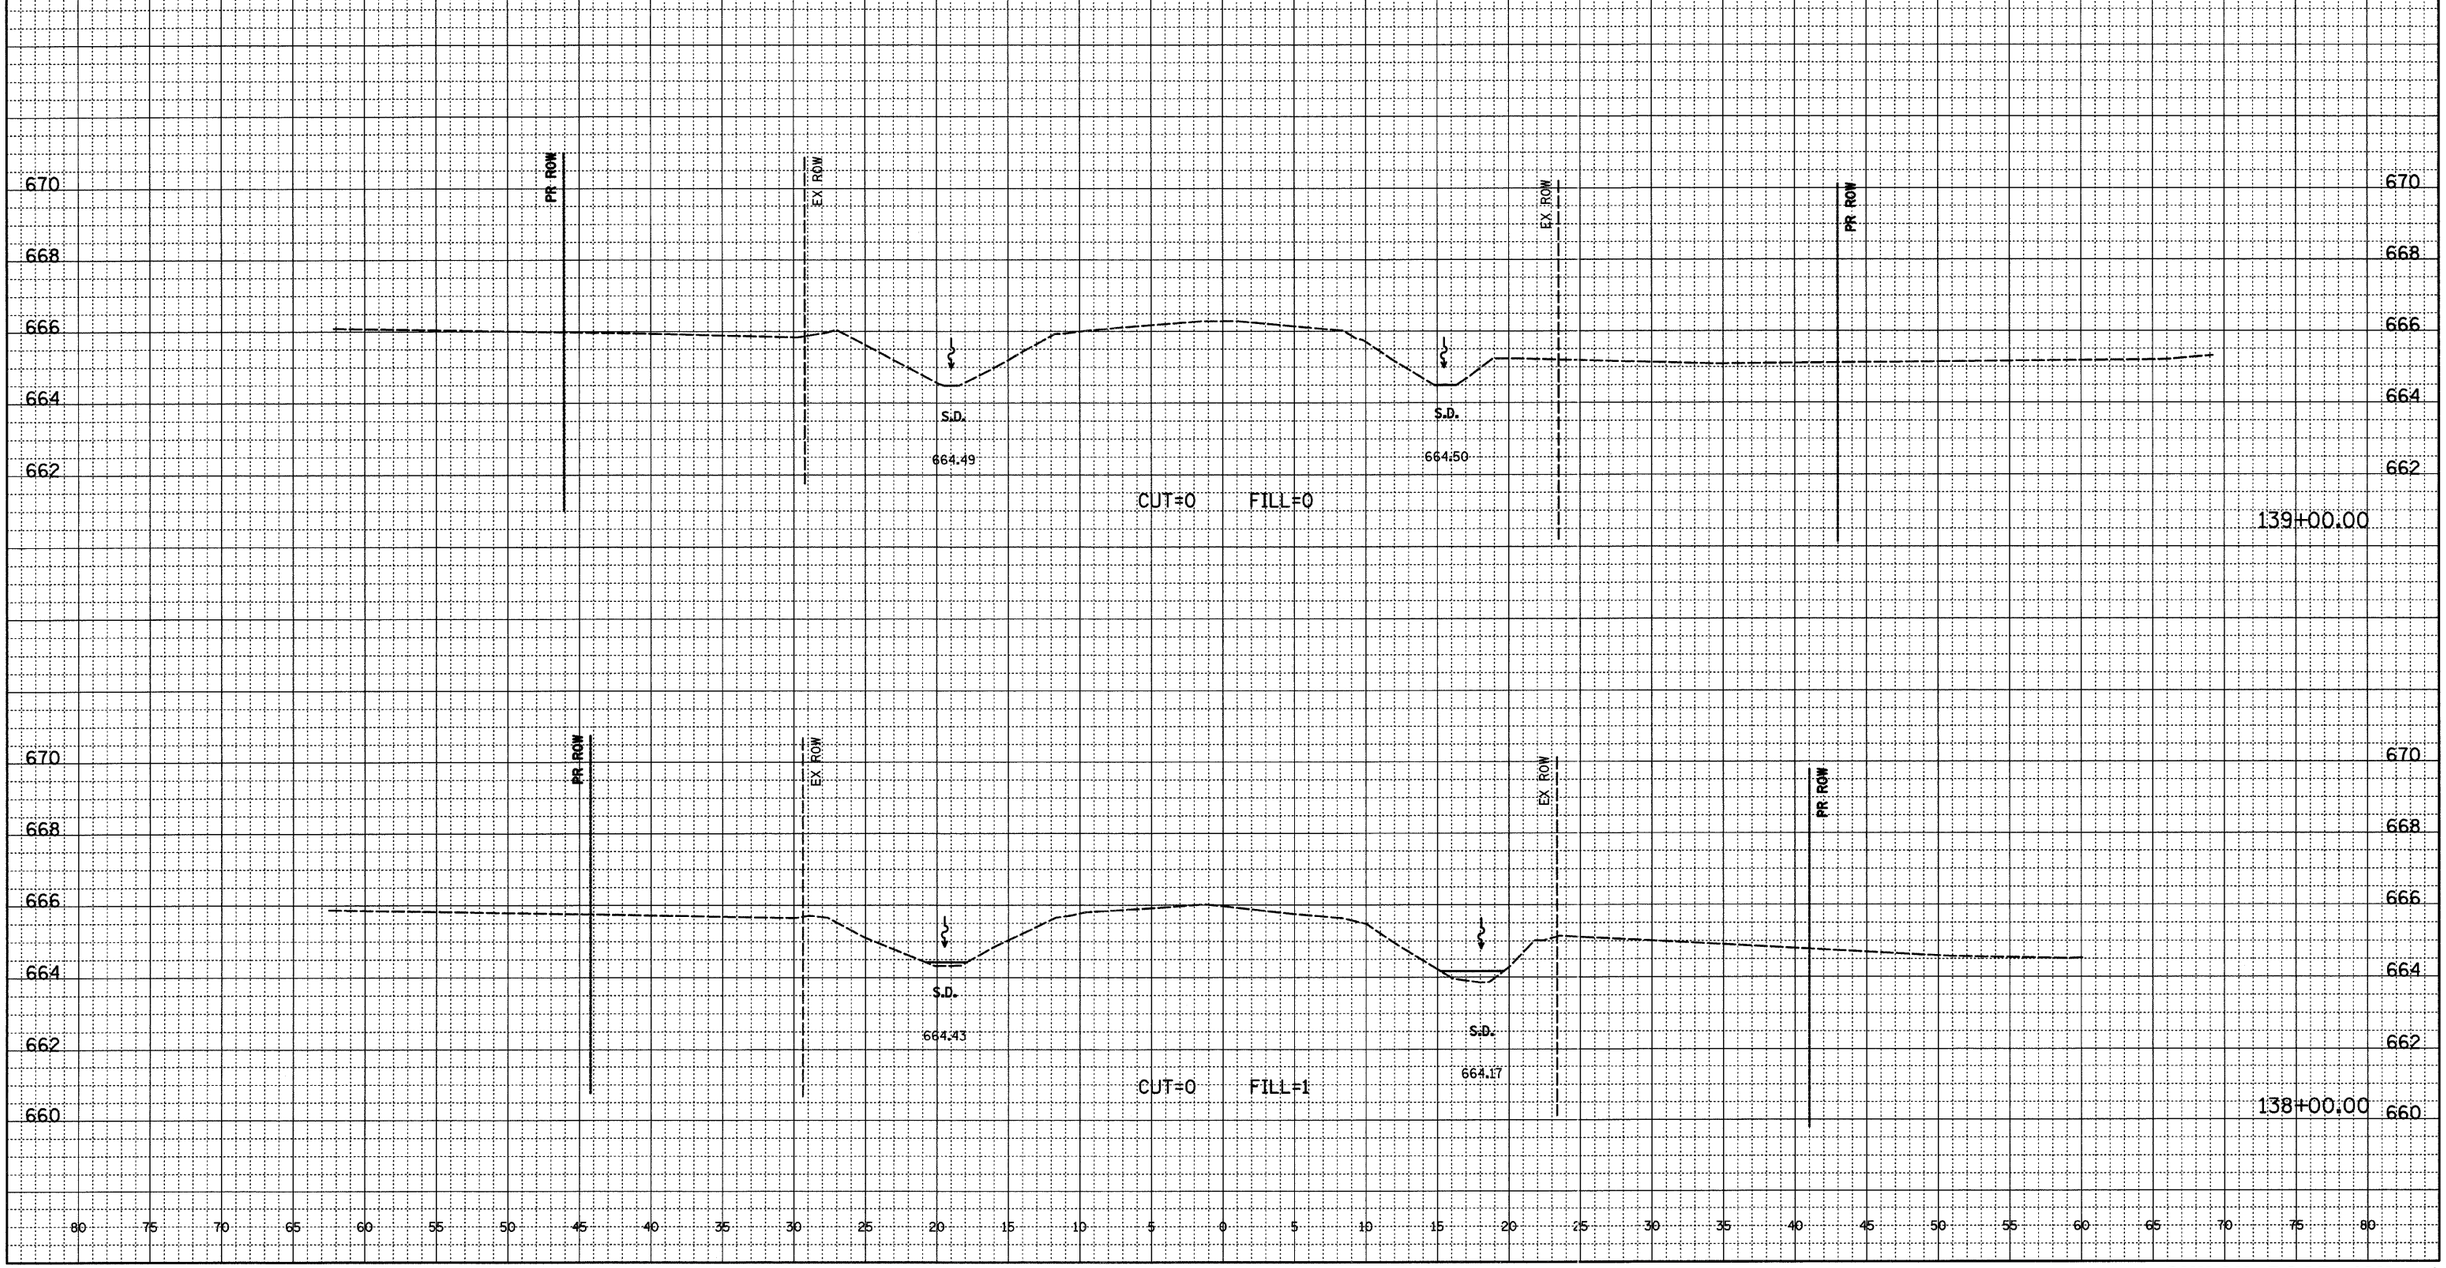

ORIGINAL — SURVEYED / PLOTTED / NOTEBOOK / NO. ____ / GRADES CHECKED / BM'S NOTED / STRUCTURE NOTATIONS CHK'D / BY / DATE

SHILOH ROAD (CH 11)