CONTRACT NO. 93454

F.A. RTE.	SECTION	COUNTY	TOTAL SHEETS	SHEET NO.
	99-P4003-01-BT	ADAMS	92	46
STA.	TO STA.			

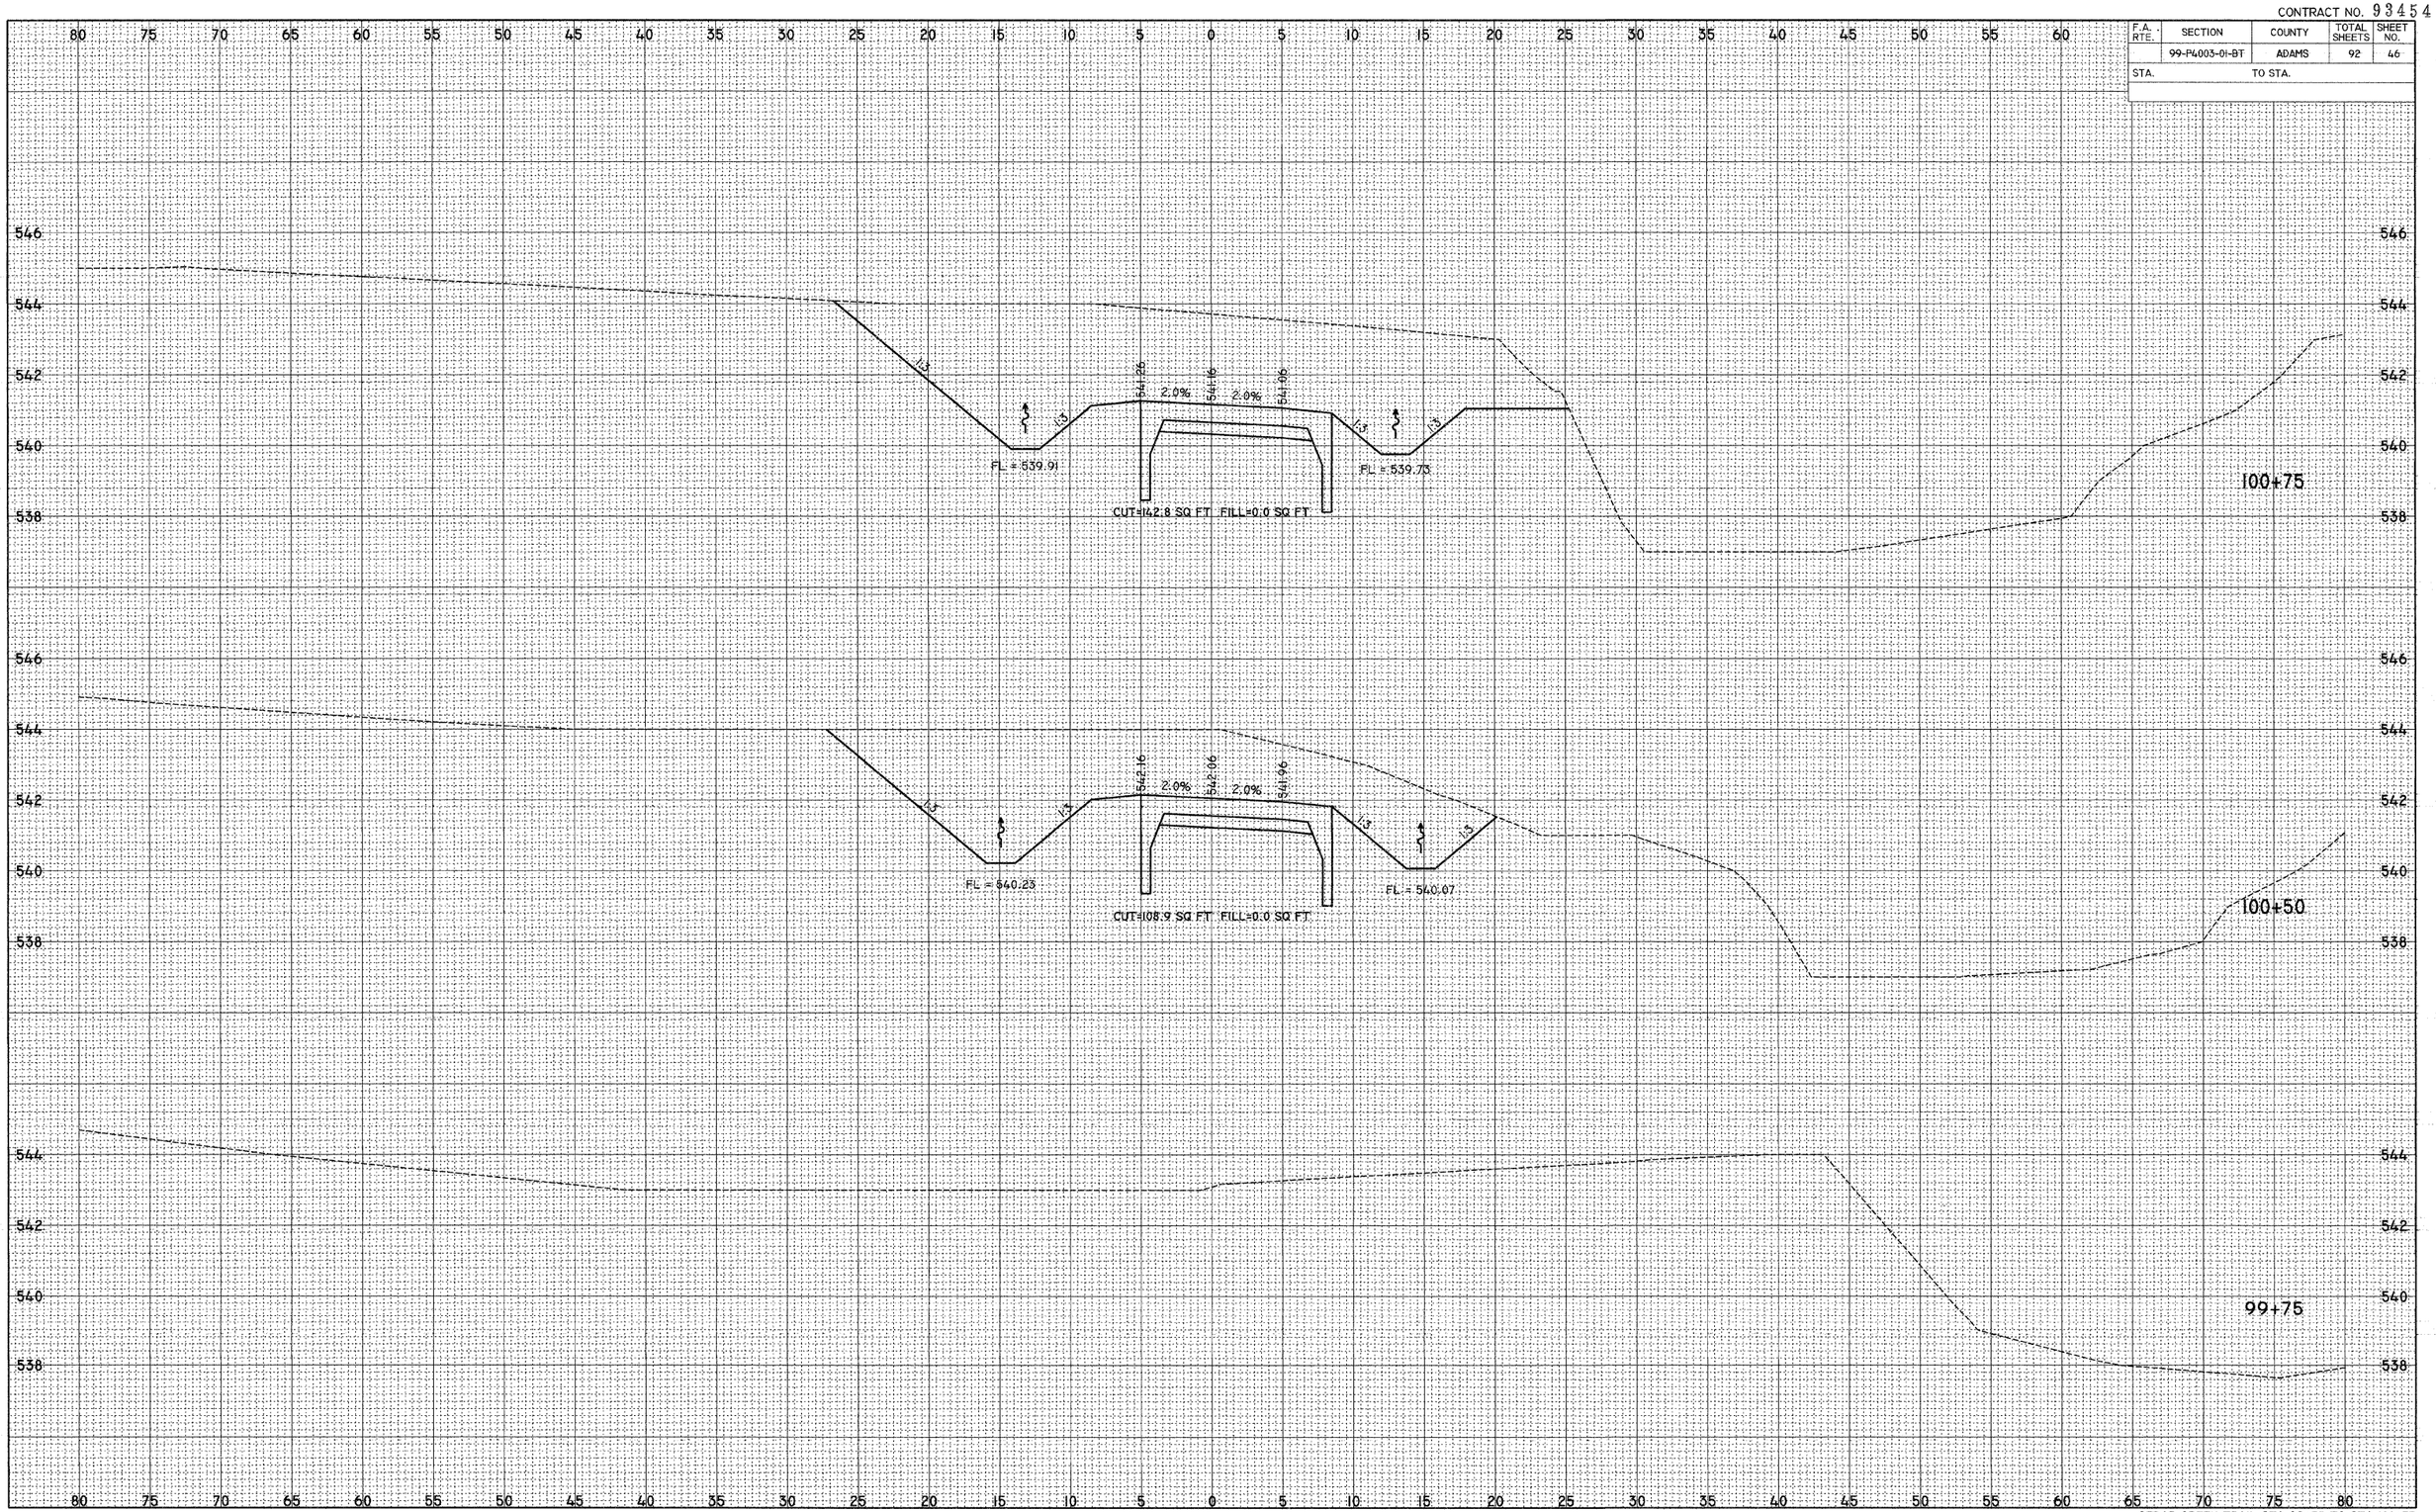

FINAL SURVEY — SURVEYED — PLOTTED — TEMPLATE — AREAS — AREAS CHECKED — NOTE BOOK — NO. — BY — DATE

ORIGINAL SURVEY — SURVEYED — PLOTTED — TEMPLATE — AREAS — AREAS CHECKED — NOTE BOOK — NO. — BY — DATE

PLOT DATE = 2/1/2008
FILE NAME = P:\94-FILES\94-501\94-501_LIS\CONST_PLANS\CONSTPROM_94-501.dgn
PLOT SCALE = 5.0000 ' / IN.
USER NAME = sss

CEDAR CREEK TRAIL STA 99+75 TO STA 100+75