CONTRACT NO. 93454

F.A. RTE.	SECTION	COUNTY	TOTAL SHEETS	SHEET NO.
	99-P4003-01-BT	ADAMS	92	47
STA.	TO STA.			

FINAL SURVEY	SURVEYED	BY	DATE
NOTE BOOK	PLOTTED		
NO.	TEMPLATE		
	AREAS		
	AREAS CHECKED		

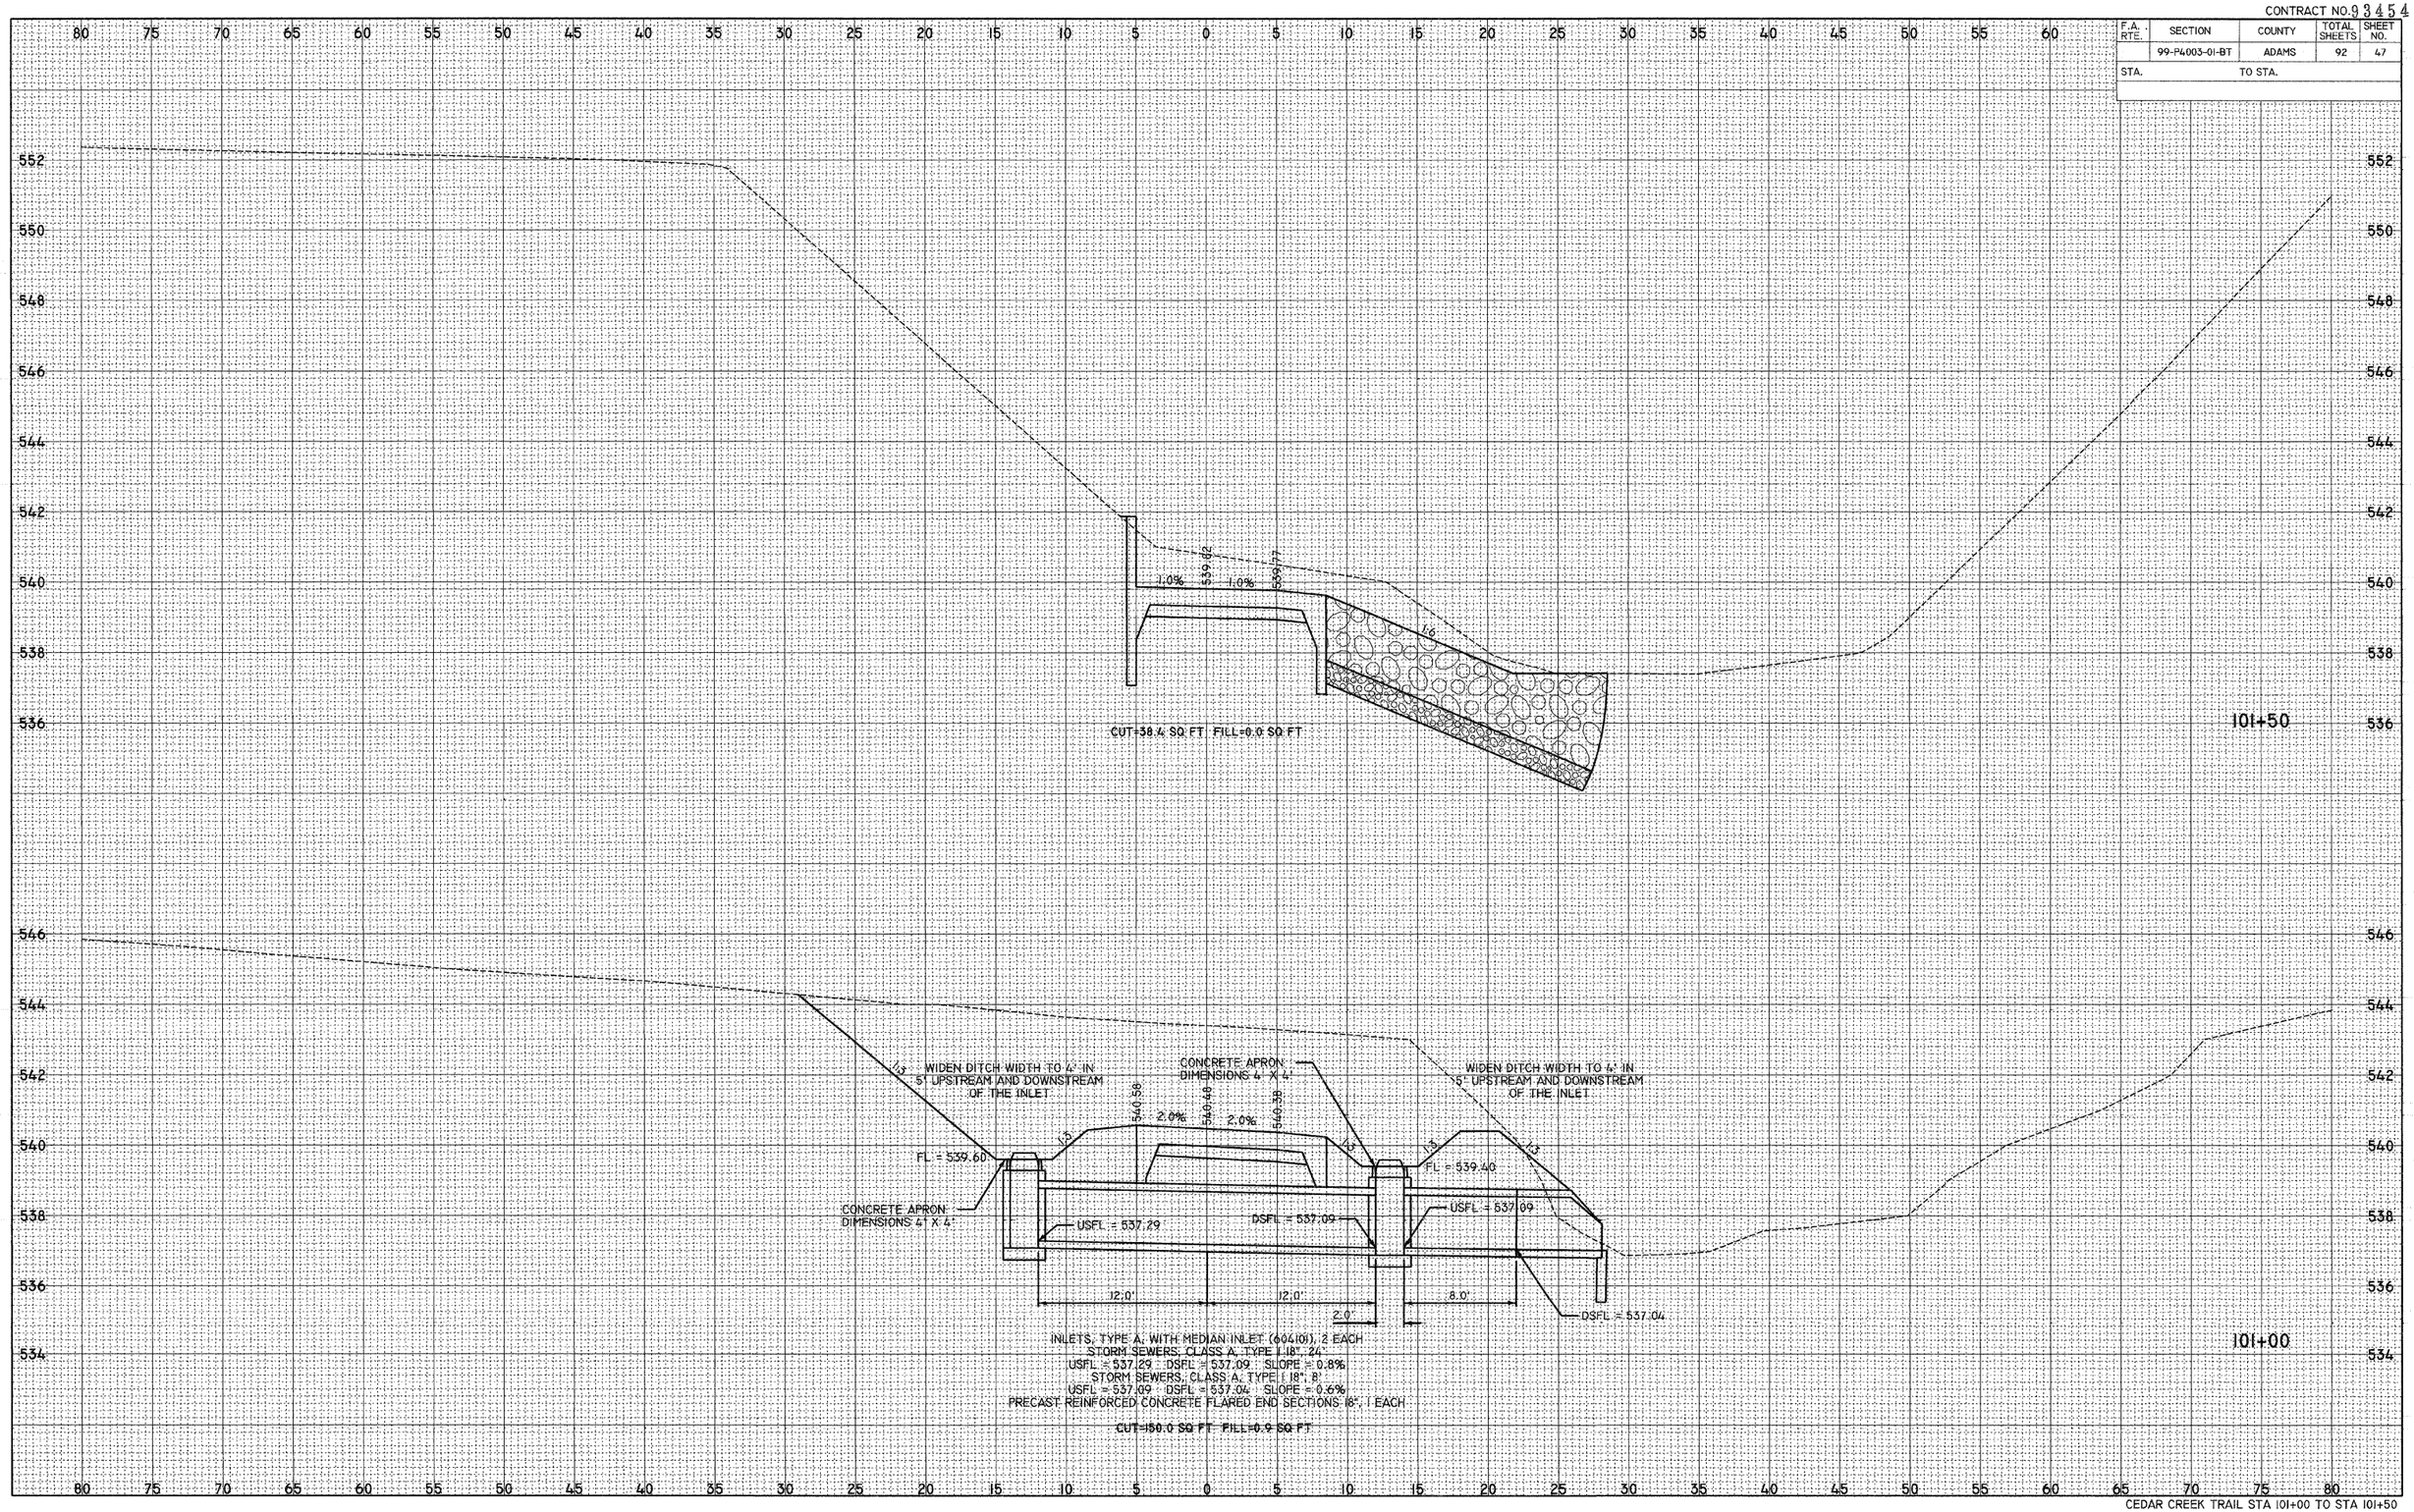

ORIGINAL SURVEY	SURVEYED	BY	DATE
NOTE BOOK	PLOTTED		
NO.	TEMPLATE		
	AREAS		
	AREAS CHECKED		

PLOT DATE = 2/1/2008
FILE NAME = P:\94PLANS\94A001\94A001_05\CONST_PLANS\CEDAR CREEK TRAIL STA 101+00 TO STA 101+50.DGN
PLOT SCALE = 5.0000 ' / IN.
USER NAME = SKB