CONTRACT NO. 93454

F.A. RTE.	SECTION	COUNTY	TOTAL SHEETS	SHEET NO.
	99-P4003-01-BT	ADAMS	92	49
STA.	TO STA.			

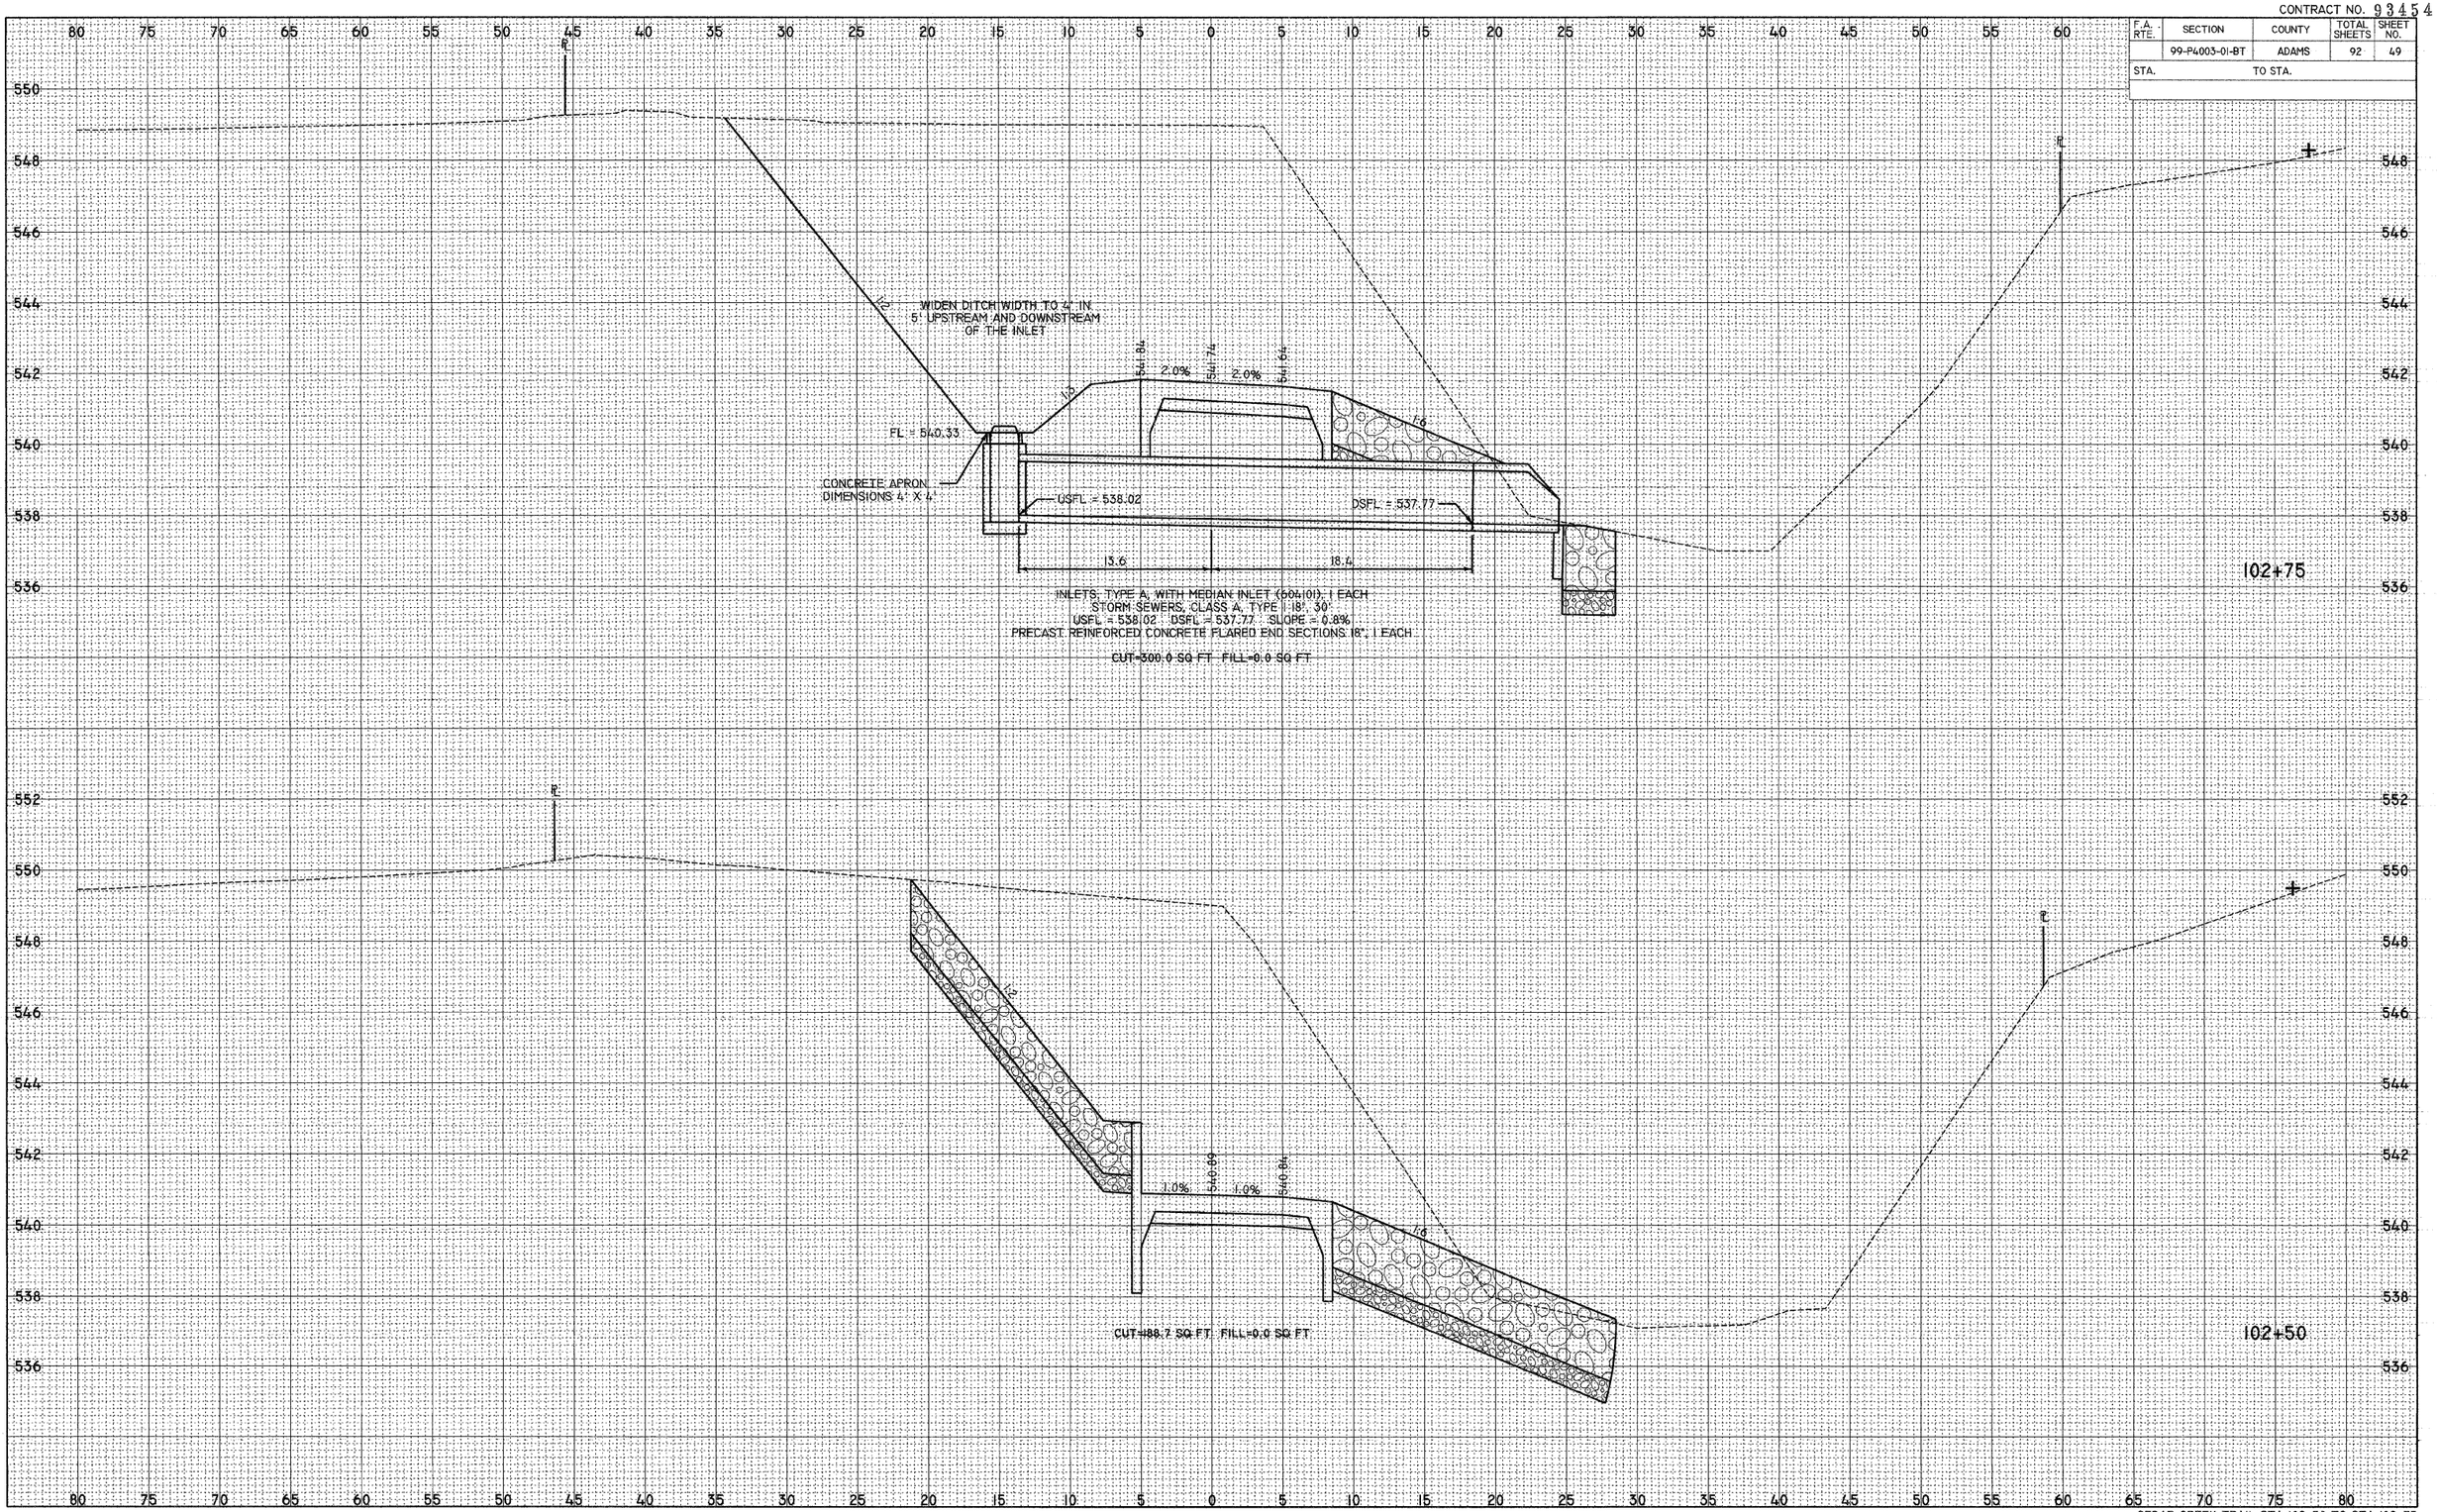

CEDAR CREEK TRAIL STA 102+50 TO STA 102+75

FINAL SURVEY	NOTE BOOK	NO.
SURVEYED	BY	DATE
PLOTTED		
TEMPLATE		
AREAS		
AREAS CHECKED		

ORIGINAL SURVEY	NOTE BOOK	NO.
SURVEYED	BY	DATE
PLOTTED		
TEMPLATE		
AREAS		
AREAS CHECKED		

PLOT DATE = 2/1/2008
FILE NAME = P:\94-FILES\94-2501\94-2501_IS\CONST_PLANS\CONST_PLANS.DWG
PLOT SCALE = 5.9000 ' / IN.
USER NAME = sbb