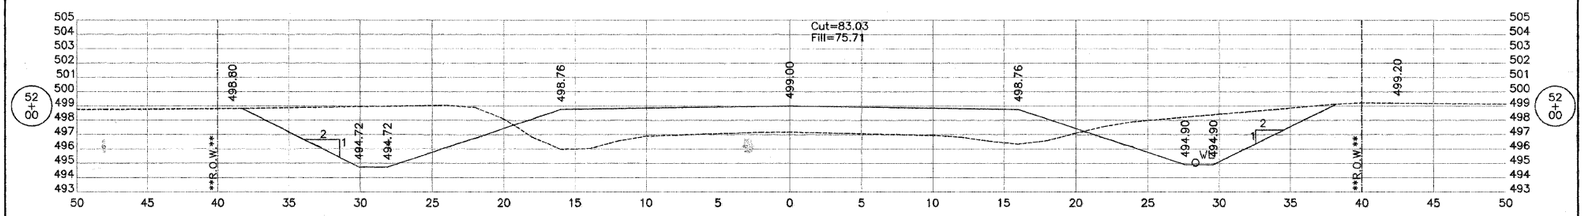

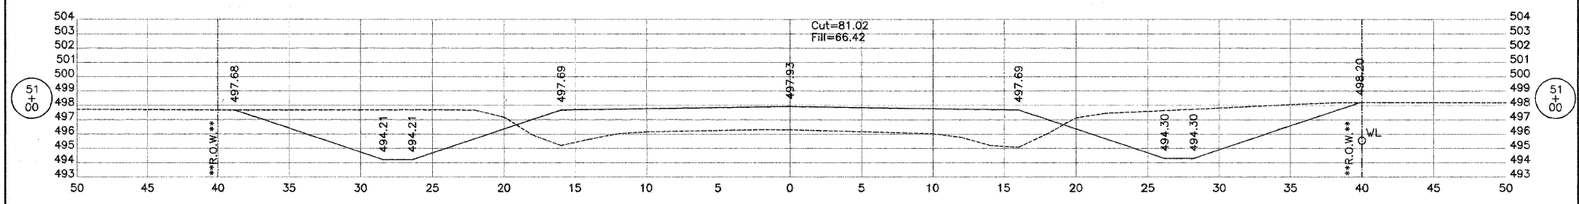

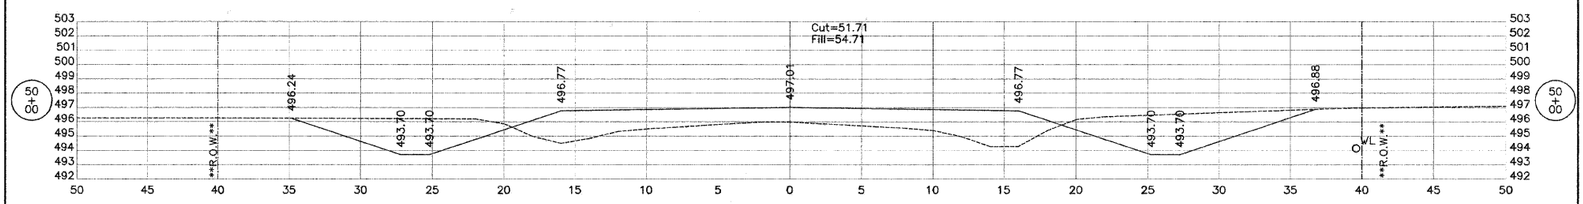

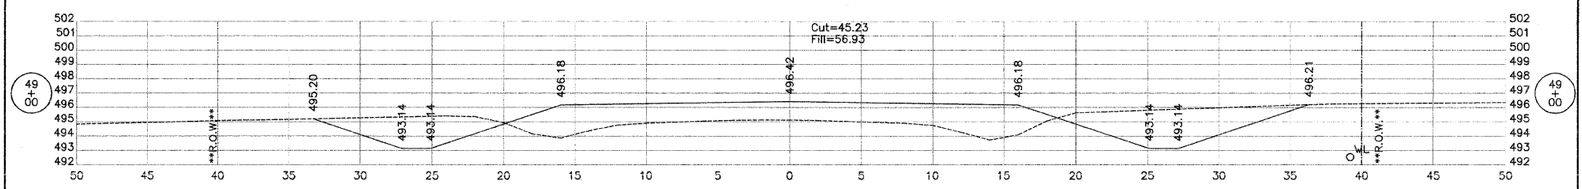

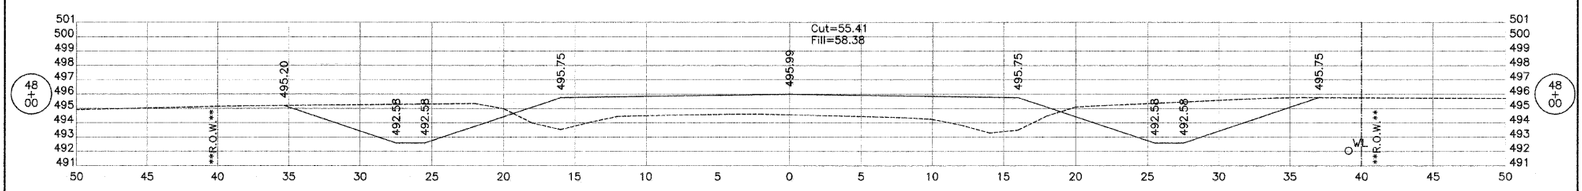

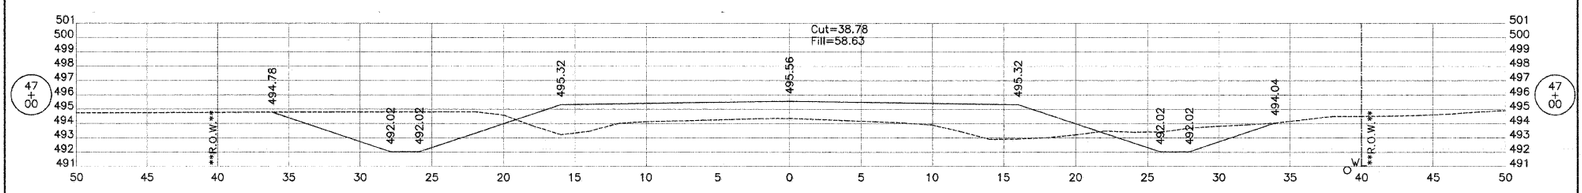

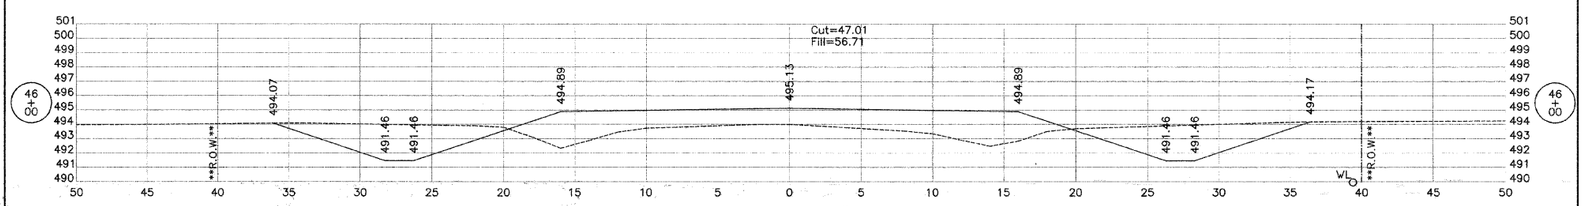

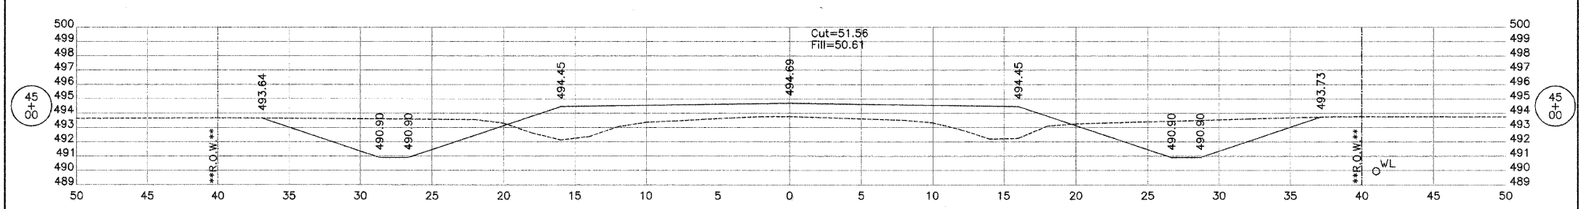

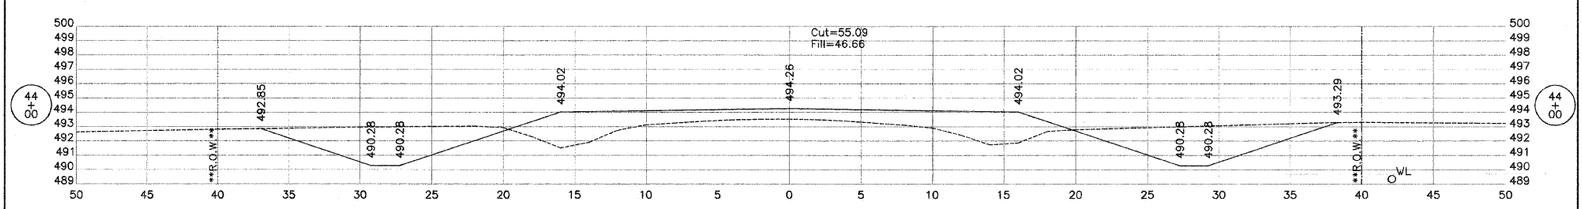

SECTION	COUNTY	TOTAL SHEETS	SHEET NO.
04-03111-01-FP	WAYNE	21	13

FAS ROUTE 2817
ILLINOIS PROJECT SR-2817(101)
CONTRACT NO. 95416