COLES COUNTY	
SEC: 00-00127-00-WR CONTRACT # 95457	
C.H. 18 / FAS 642	
TOTAL SHEETS 91	SHEET # 26

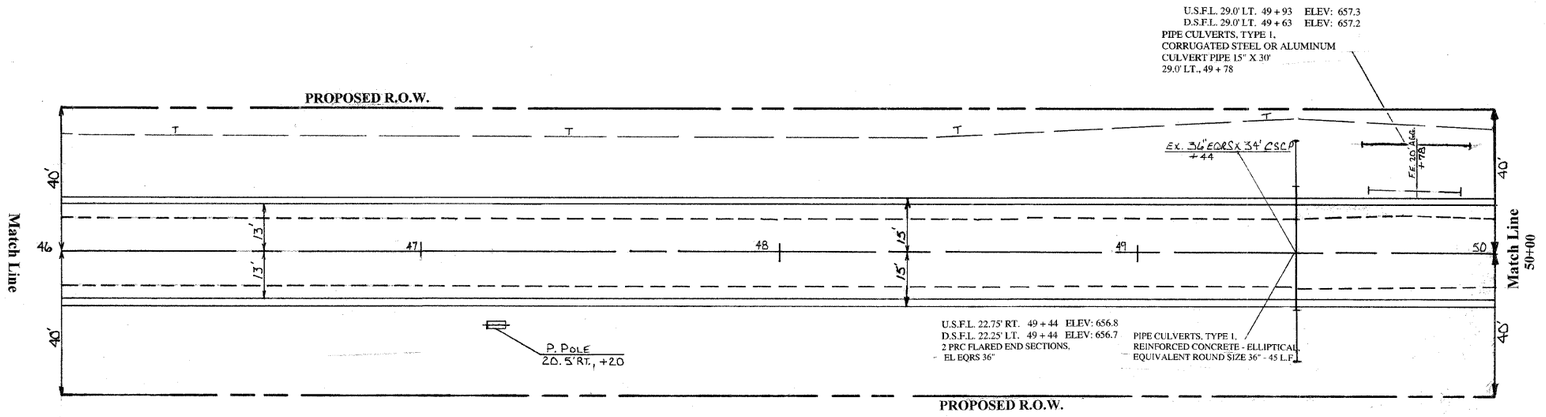

REMOVE EXISTING CULVERTS

A.R. 49 + 44	1 EACH
LT. 49 + 78	1 EACH
PAGE TOTAL	2 EACH

CONTROLLED LOW STRENGTH MATERIAL

STATION	CU YD
49 + 44	14.0

PORTLAND CEMENT CONCRETE OVERLAY 5 ½
9.5' LT. TO 9.5' RT., 46 + 00 A.H. TO 50 + 00
PAGE TOTAL 844.4 SQ YD

PORTLAND CEMENT CONCRETE PAVEMENT -9 (WIDENING)
9.5' LT. TO 13' LT., 46 + 00 A.H. TO 50 + 00
9.5' RT. TO 13' RT., 46 + 00 A.H. TO 50 + 00
PAGE TOTAL 311.1 SQ YD
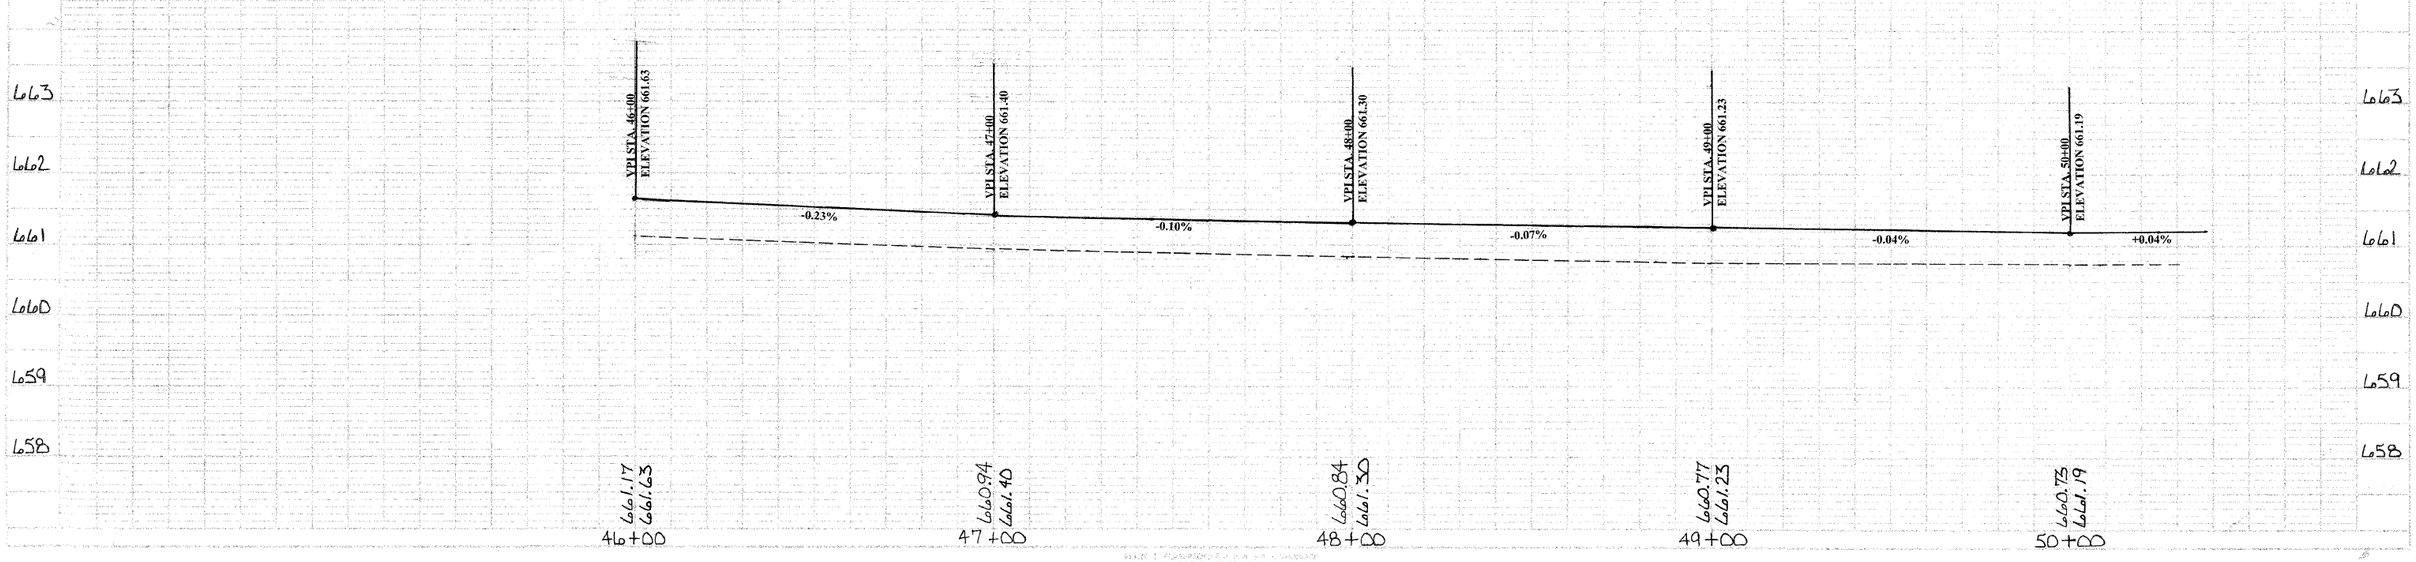
AGGREGATE SHOULDERS, TYPE B
13' LT. TO 15' LT., 46 + 00 A.H. TO 50 + 00
13' RT. TO 15' RT., 46 + 00 A.H. TO 50 + 00
PAGE TOTAL 61 TON