ORIGINAL SURVEY		BY	DATE
NOTE BOOK	SURVEYED		
	PLOTTED		
NO.	TEMPLATE		
	AREAS		
	AREAS CHECKED		

FINAL SURVEY		BY	DATE
NOTE BOOK	SURVEYED		
	PLOTTED		
NO.	TEMPLATE		
	AREAS		
	AREAS CHECKED		

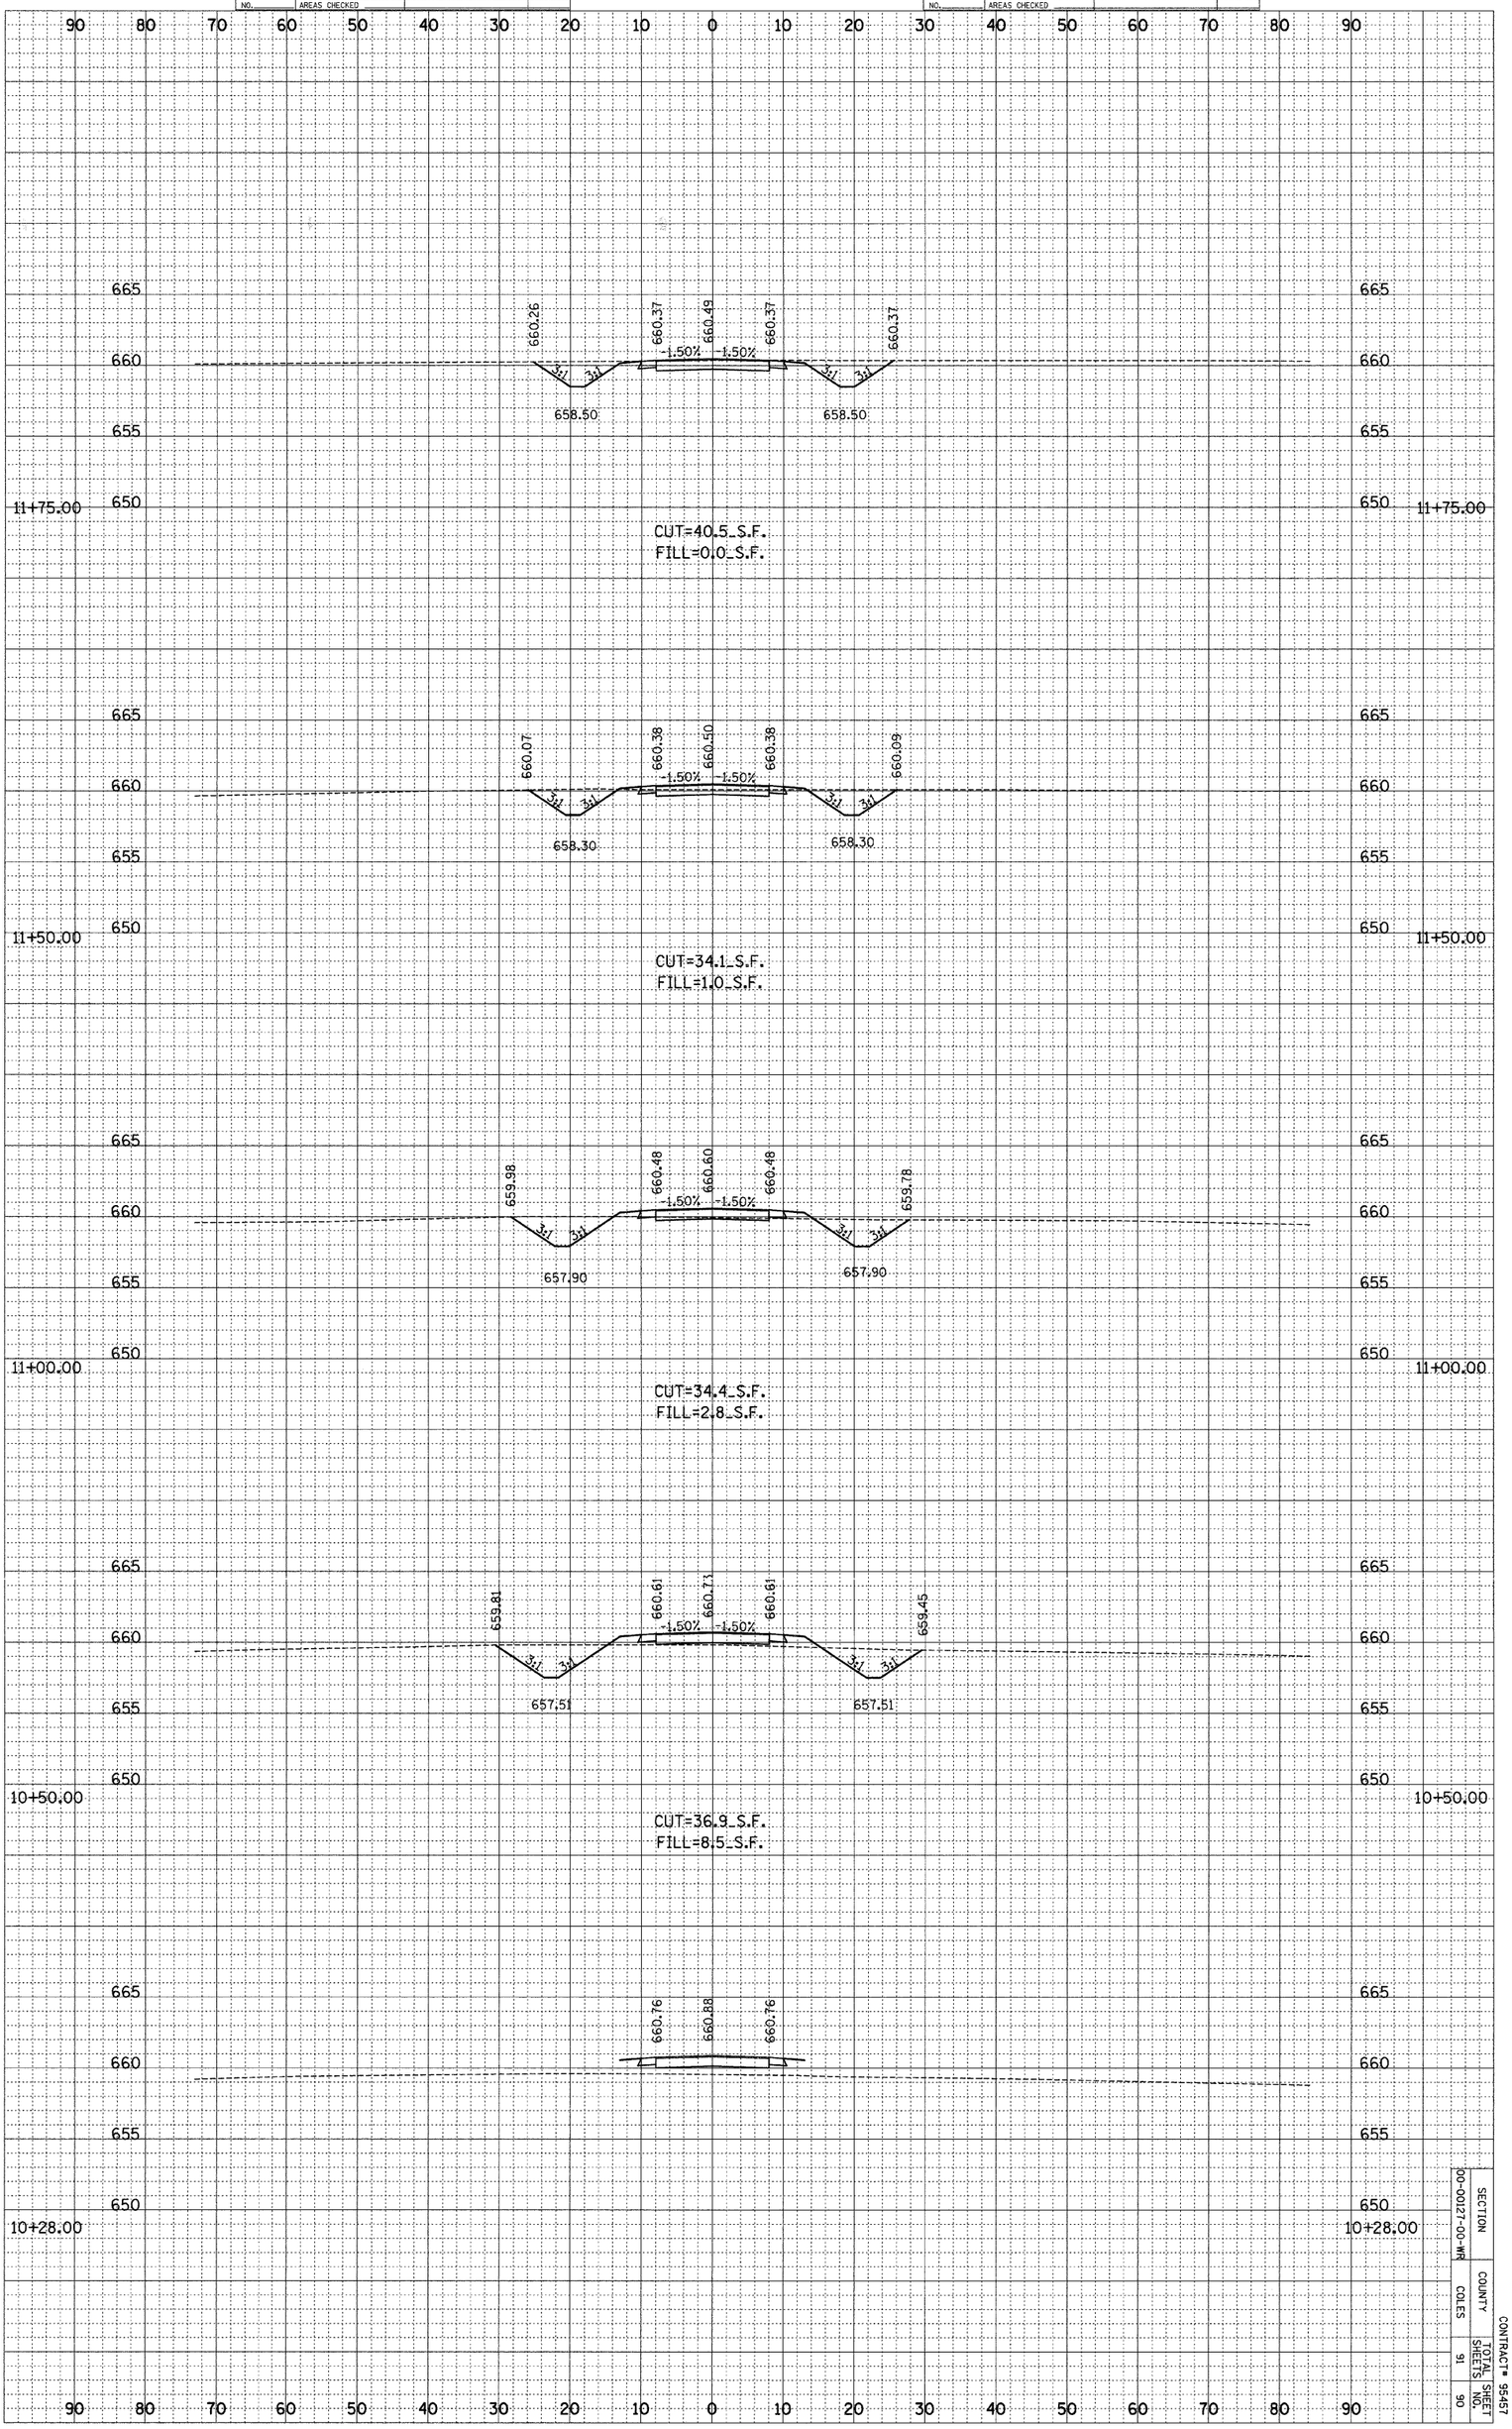

FRONTAGE ROAD CROSS SECTIONS STA. 10+28.00 TO STA. 11+75.00

SECTION	COUNTY	TOTAL SHEETS	SHEET NO.
00-00127-00-HR	COLES	91	90

CONTRACT# 95457