CONTRACT NO. 95543

ROUTE NO.	SECTION	COUNTY	TOTAL SHEETS	SHEET NO.
TR23	•	MACON	22	19
STA. 11+30.00		TO STA. 11+39.00		
FED. RD. DIST. NO. 7	ILLINOIS	PROJECT		
• 05-04163-00-BR				

FINAL — SURVEYED, PLOTTED, NOTEBOOK, NO.____, ALIGNMENT CHECKED, RT. OF WAY CHECKED, BY, DATE

ORIGINAL — SURVEYED, PLOTTED, NOTEBOOK, NO.____, GRADES CHECKED, BMS NOTED, STRUCTURE NOTATIONS CHK'D, BY, DATE

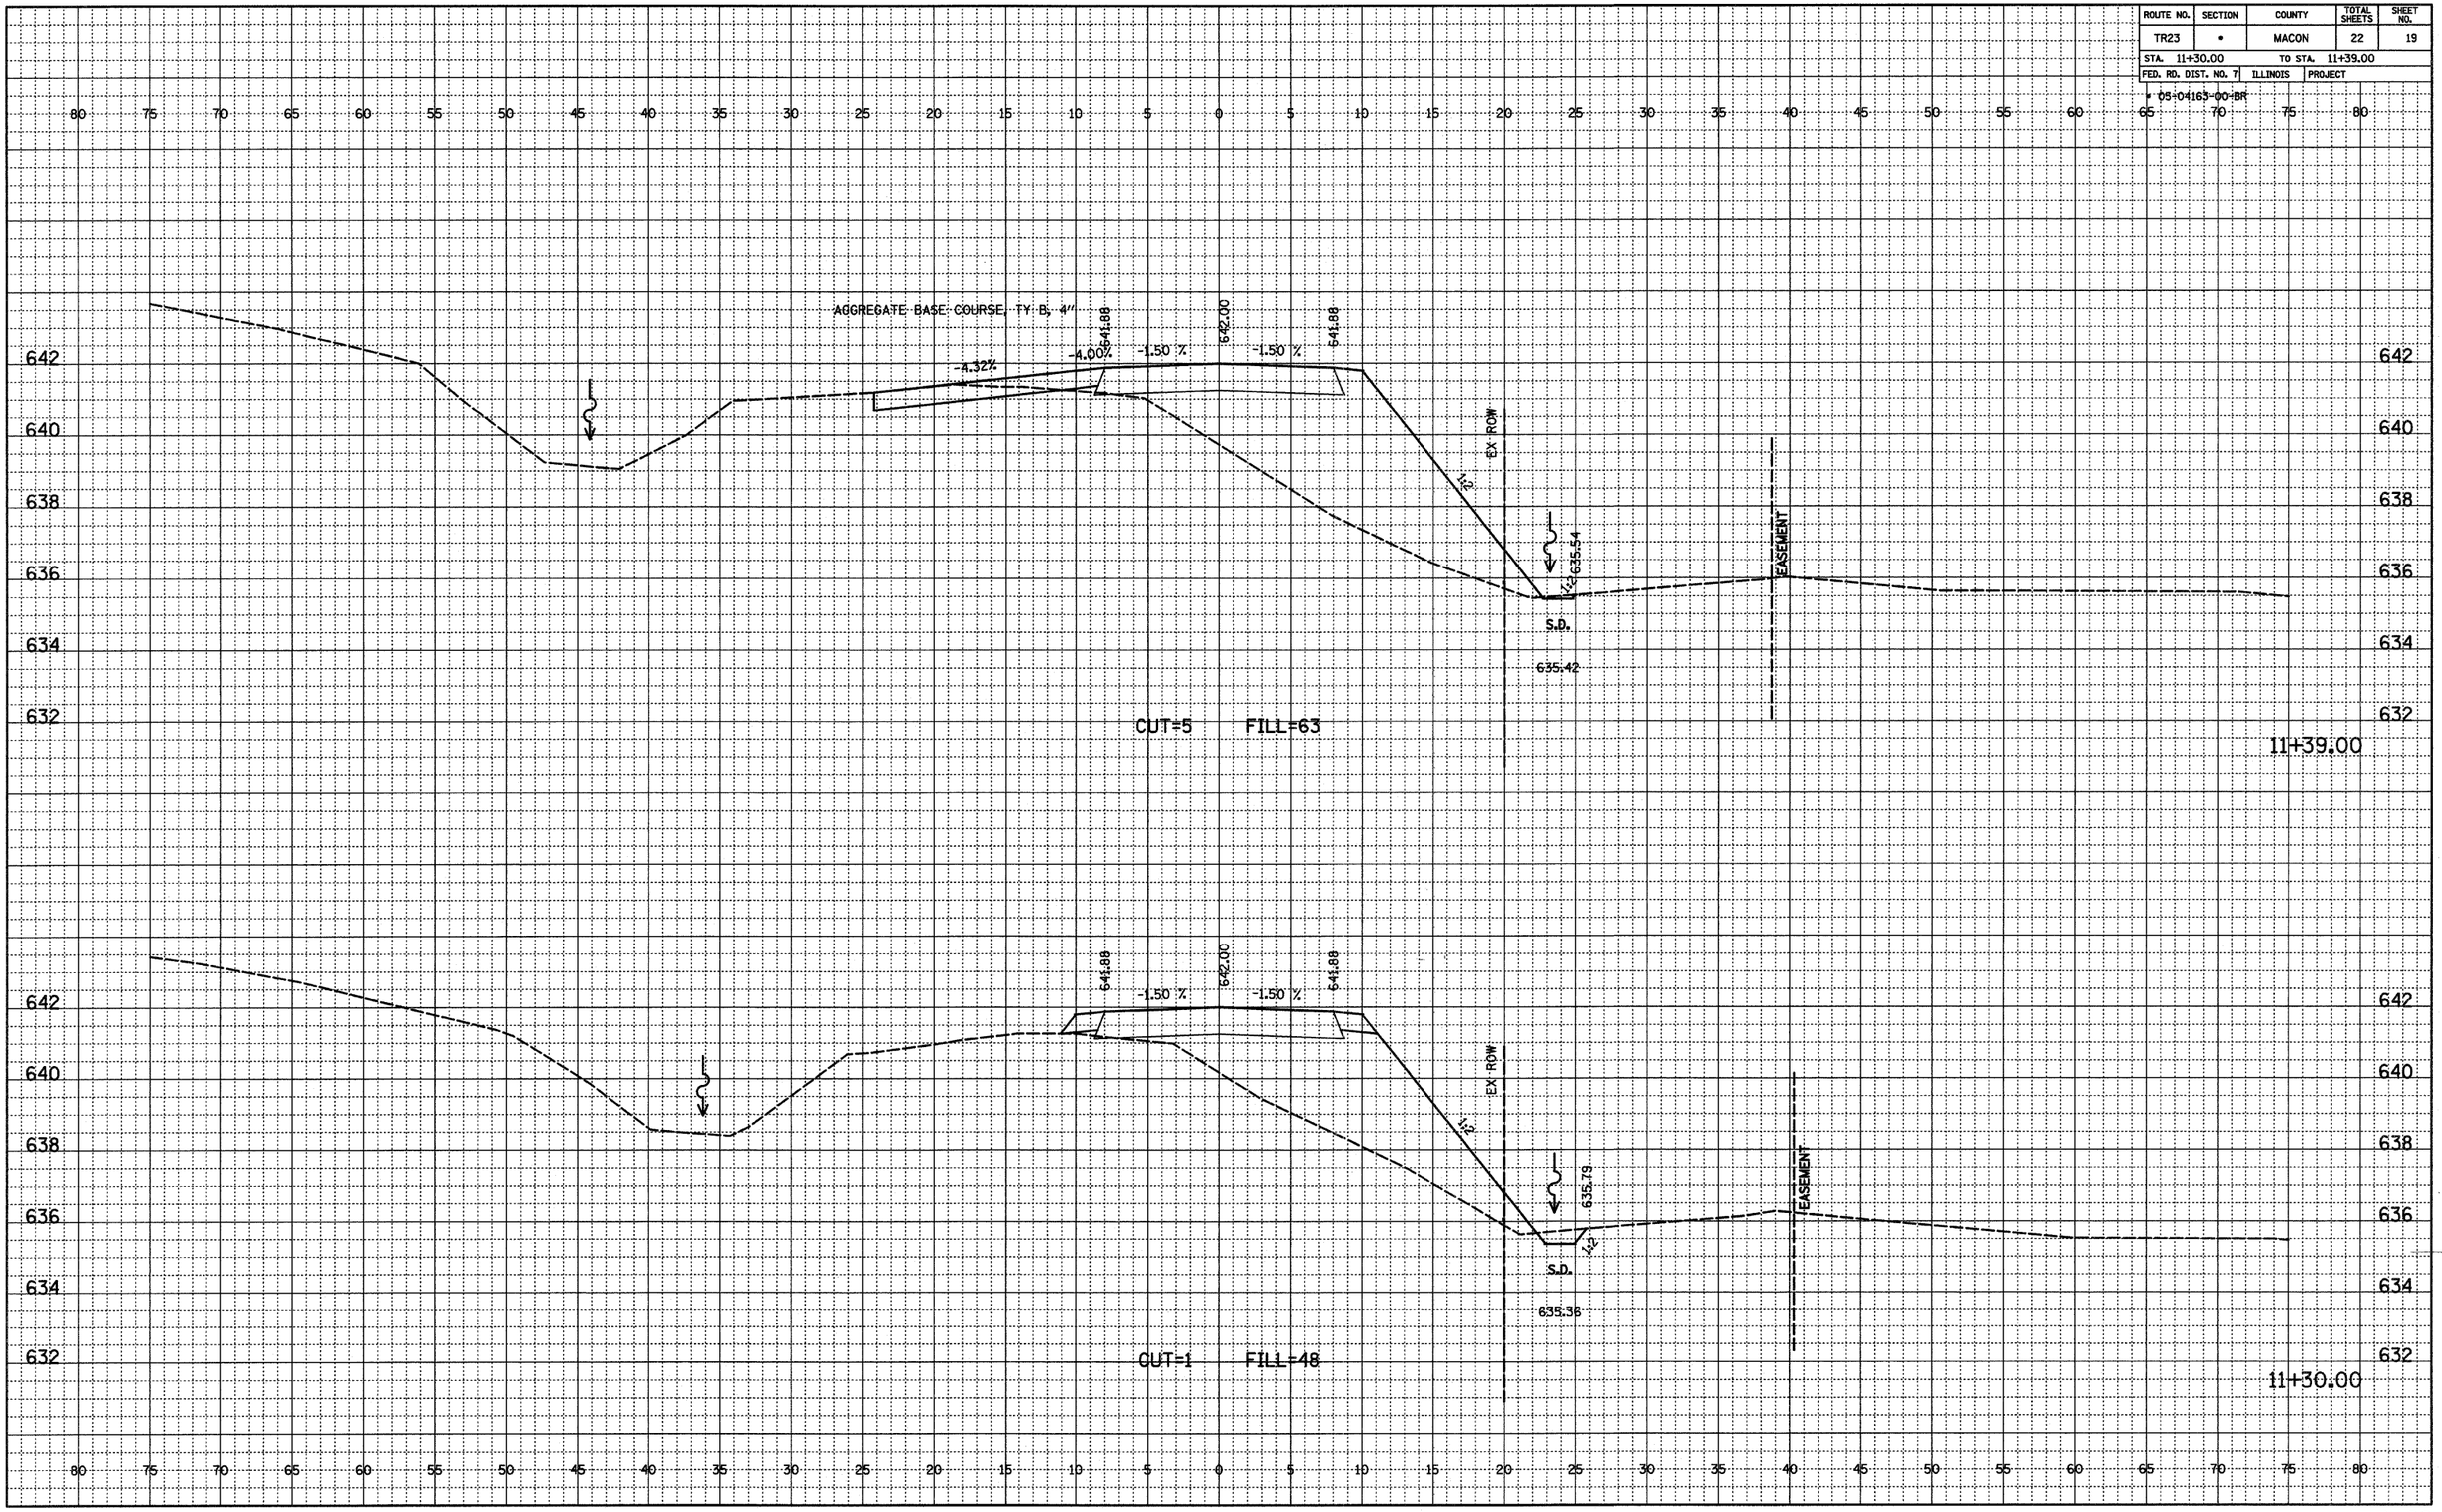

TR 23