CONTRACT NO. 95545

F.A. RTE.	SECTION	COUNTY	TOTAL SHEETS	SHEET NO.
	**	MACON	106	83
STA. 991+88.99		TO STA. 992+00.00		
FED. ROAD DIST. NO.	ILLINOIS	FED. AID PROJECT		

**05-00525-00SW

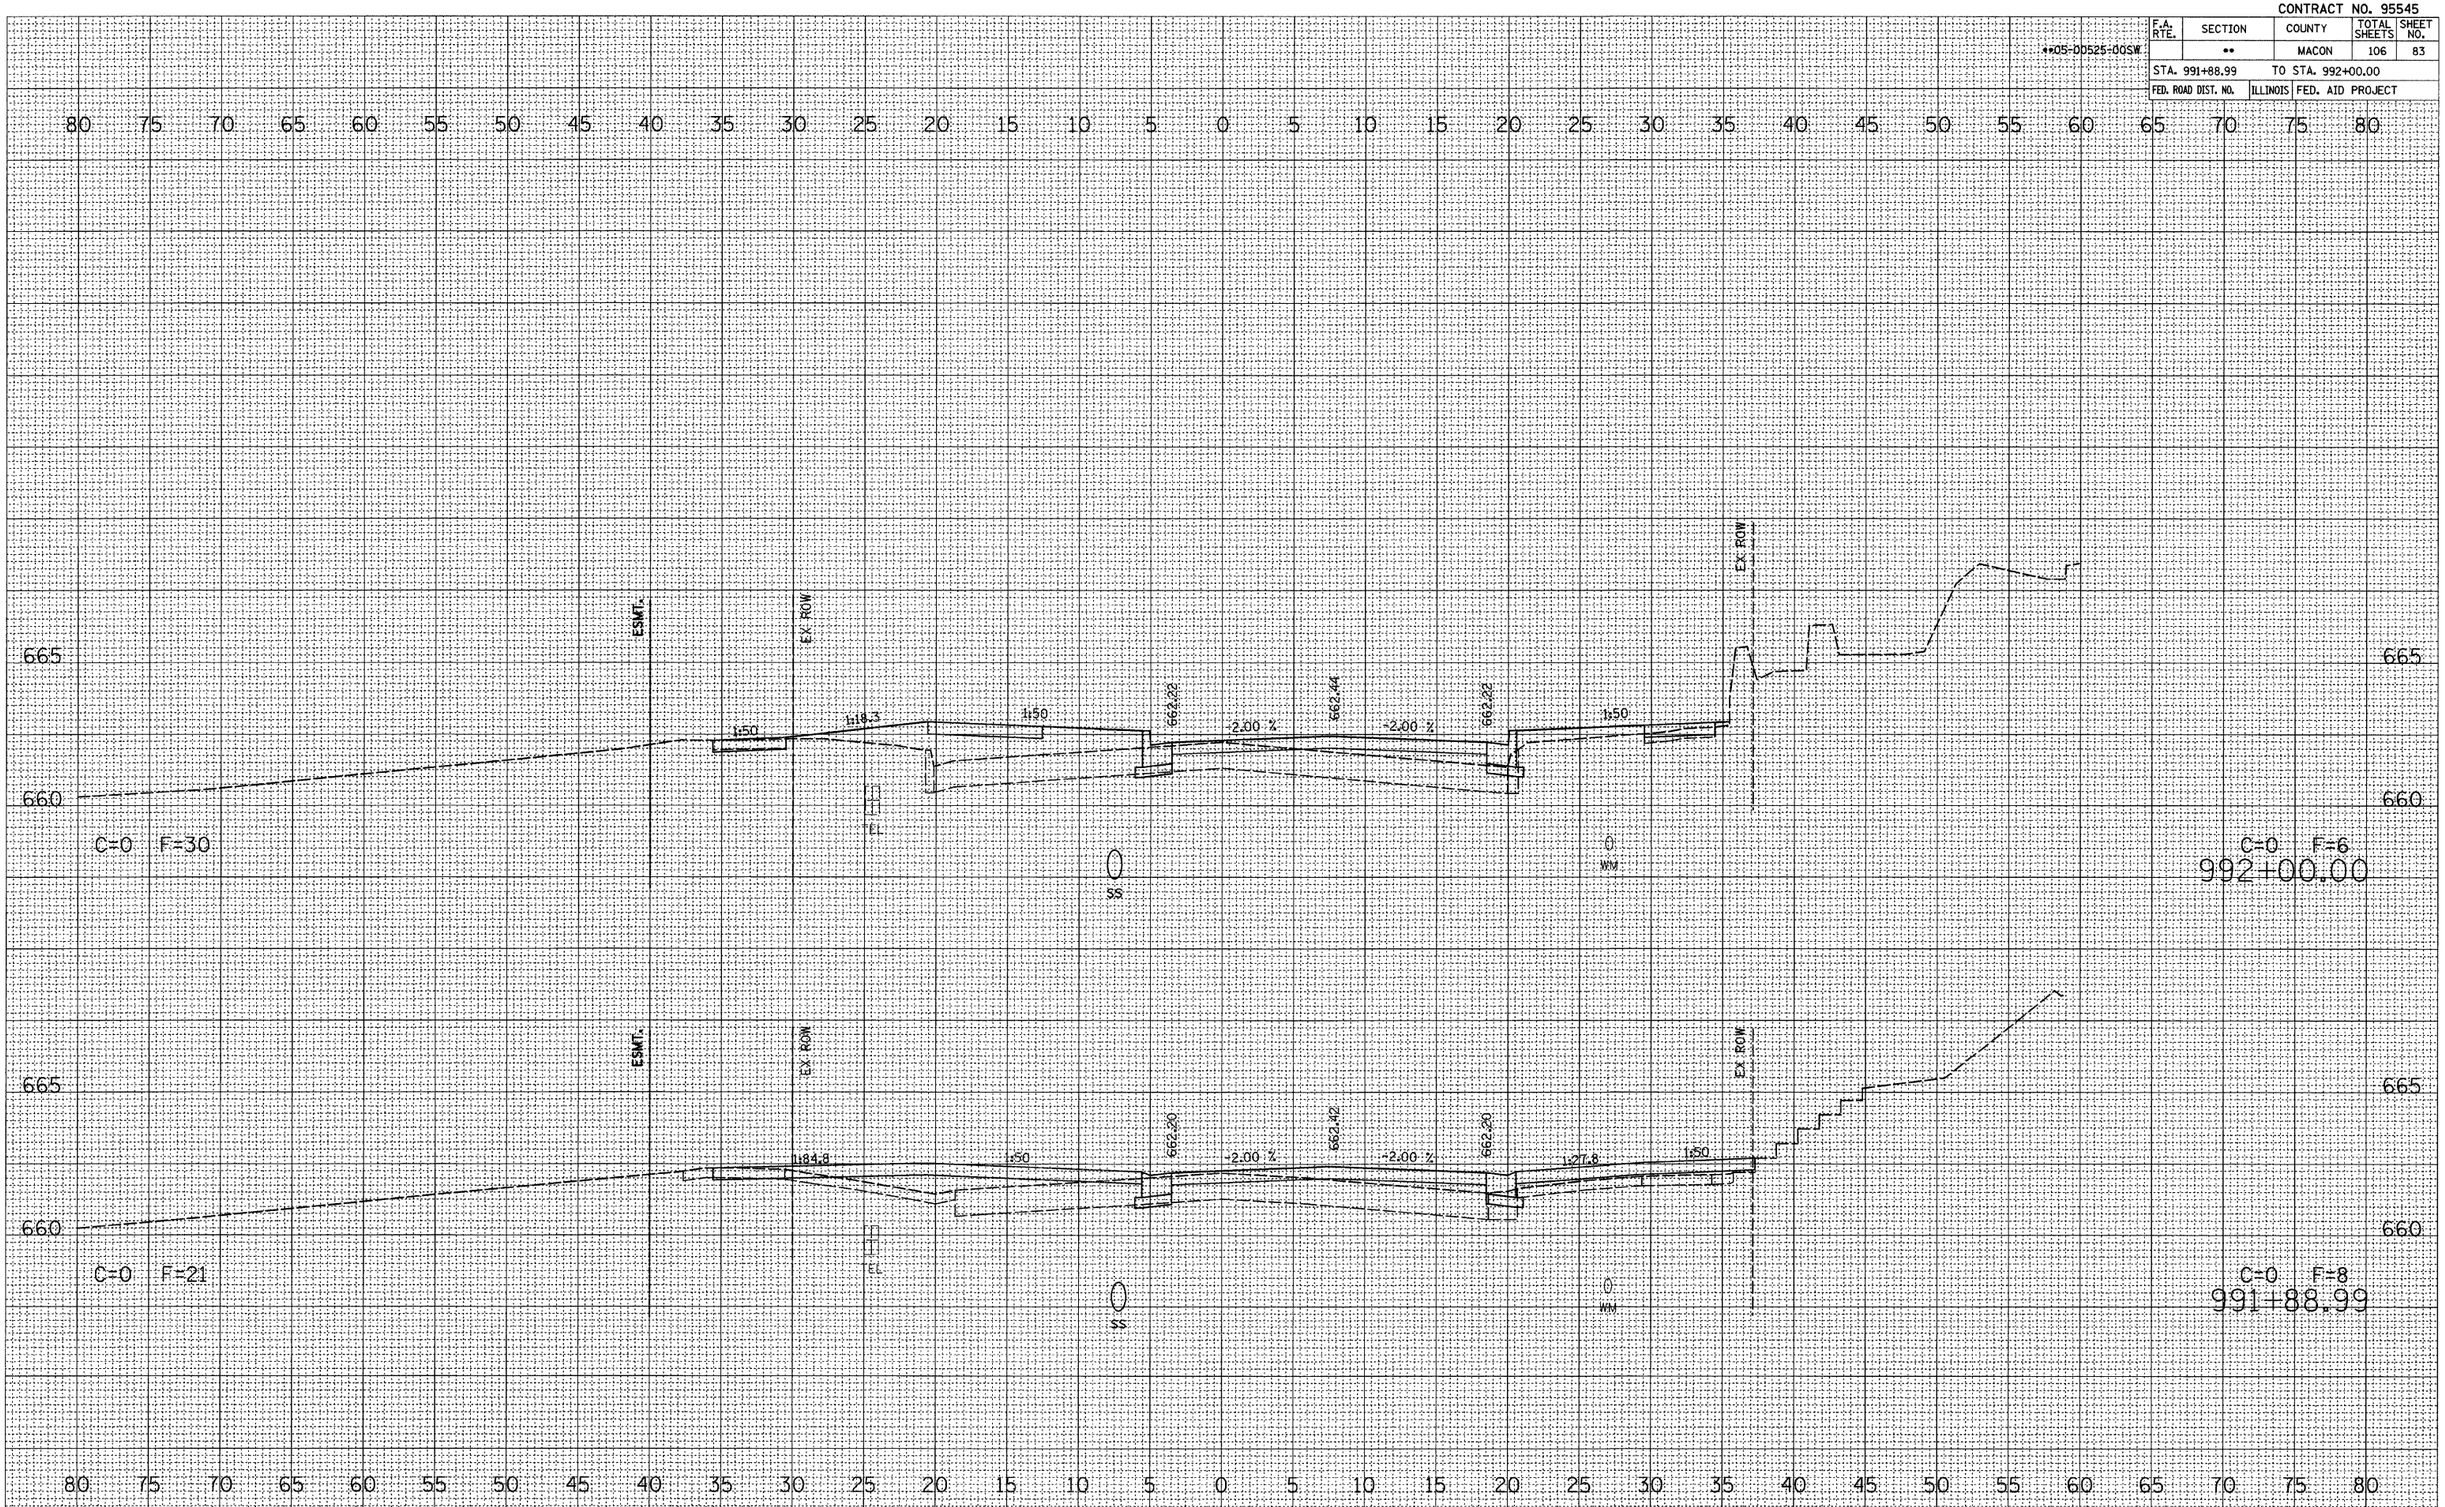

FINAL SURVEY — NOTE BOOK NO. — SURVEYED, PLOTTED, TEMPLATE, AREAS, AREAS CHECKED — BY — DATE

ORIGINAL SURVEY — NOTE BOOK NO. — SURVEYED, PLOTTED, TEMPLATE, AREAS, AREAS CHECKED — BY — DATE

PLOT DATE = 2/26/2008
FILE NAME = P:\0090605\Drawings\Xsect\wmain.dgn
PLOT SCALE = 5.0000 ' / IN.
USER NAME = rcook

BLANK, WESSELINK, COOK & ASSOCIATES ENGINEERS - CONSULTANTS DECATUR, ILLINOIS

MACON COUNTY
W. MAIN ST.