F.A.U. RTE.	SECTION	COUNTY	TOTAL SHEETS	SHEET NO.
9103	05-00046-01-PV	MADISON	25	14
FED. ROAD DIST. NO.	ILLINOIS	FED. AID PROJECT		

CONTRACT NO. 97339

LEGEND

- CLASS B PATCHES, TYPE II
- CLASS B PATCHES, TYPE III
- CLASS B PATCHES, TYPE IV
- CLASS C PATCHES, TYPE I
- CLASS C PATCHES, TYPE II

FINAL SURVEY — NOTE BOOK: ____ NO.: ____ — SURVEYED: ____ BY: ____ — PLOTTED: ____ DATE: ____ — TEMPLATE: ____ — AREAS: ____ — AREAS CHECKED: ____

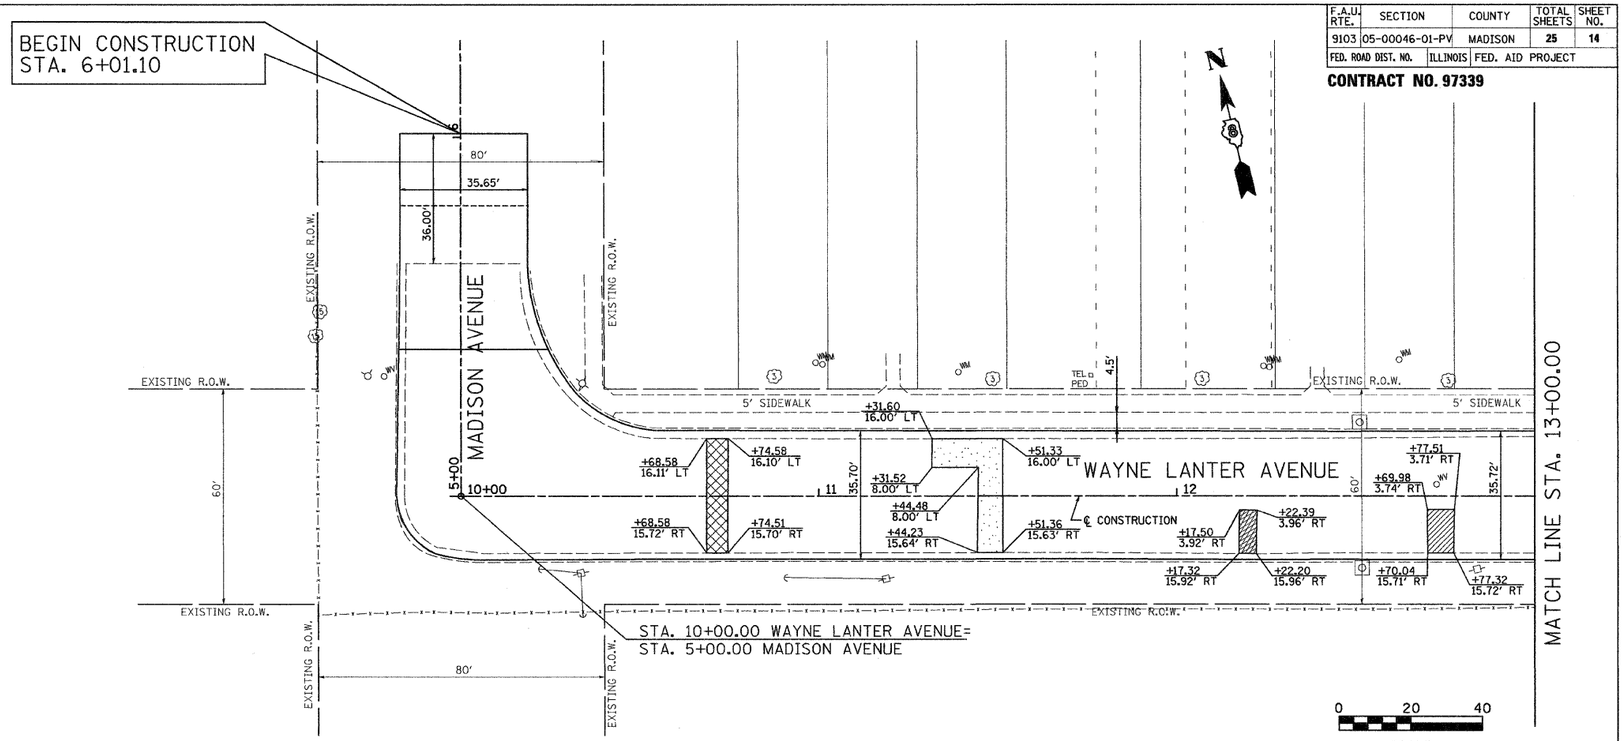

TBM - "M" IN MUELLER FIRE HYDRANT AT THE NORTHWEST CORNER OF WAYNE LANTER AVENUE & WASHINGTON AVENUE ELEVATION=417.92

ORIGINAL SURVEY — NOTE BOOK: ____ NO.: ____ — SURVEYED: ____ BY: ____ — PLOTTED: ____ DATE: ____ — TEMPLATE: ____ — AREAS: ____ — AREAS CHECKED: ____

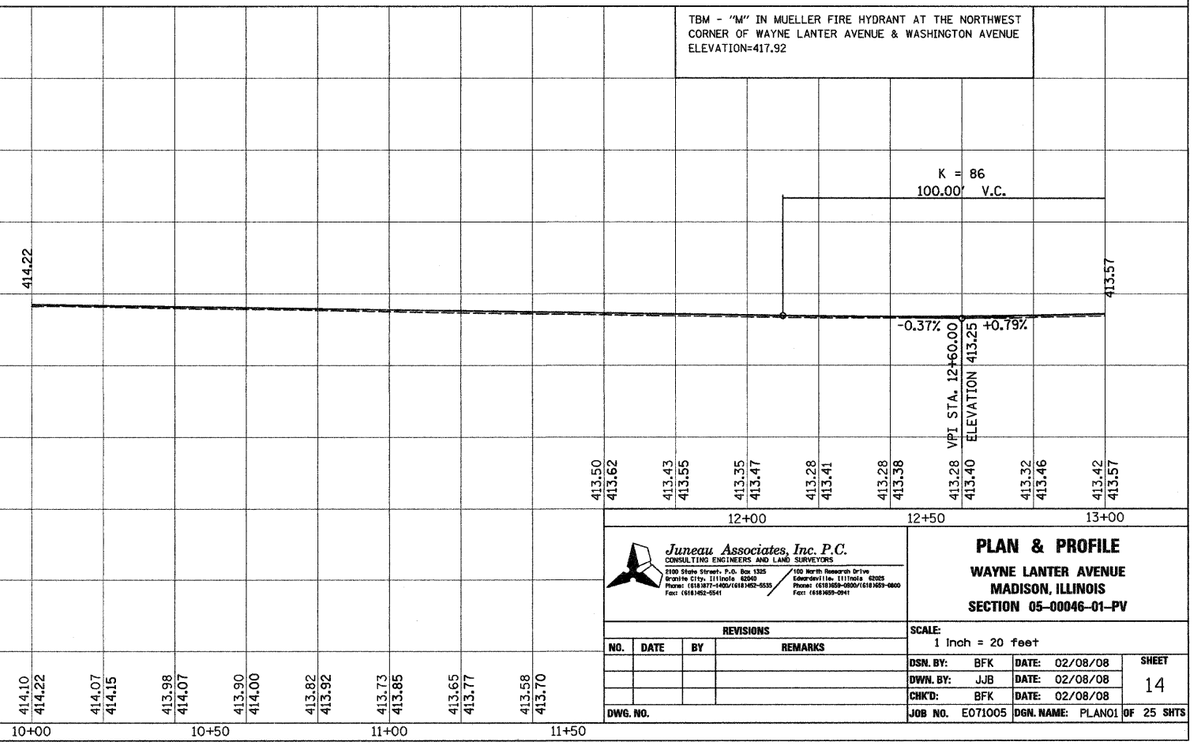

Juneau Associates, Inc. P.C.
CONSULTING ENGINEERS AND LAND SURVEYORS
2100 State Street, P.O. Box 1325, Granite City, Illinois 62040
Phone: (618)877-5400/(618)452-5535 Fax: (618)452-5541
100 North Research Drive, Edwardsville, Illinois 62025
Phone: (618)659-0800/(618)659-0800 Fax: (618)659-0041

PLAN & PROFILE

WAYNE LANTER AVENUE
MADISON, ILLINOIS
SECTION 05-00046-01-PV

REVISIONS				SCALE: 1 inch = 20 feet			
NO.	DATE	BY	REMARKS	DSN. BY: BFK	DATE: 02/08/08	SHEET	
				DWN. BY: JJB	DATE: 02/08/08	14	
				CHK'D: BFK	DATE: 02/08/08		
DWG. NO.				JOB NO. E071005	DGN. NAME: PLAN01	OF 25 SHTS	