CONTRACT NO. 98943

F.A.P. RTE.	SECTION	COUNTY	TOTAL SHEETS	SHEET NO.
*	**	ALEXANDER	65	35
STA.		TO STA.		
FED. ROAD DIST. NO.	ILLINOIS	FED. AID PROJECT		

* FAP 14 (US51/60/62)
** 138(N,TS-2,RS-2)

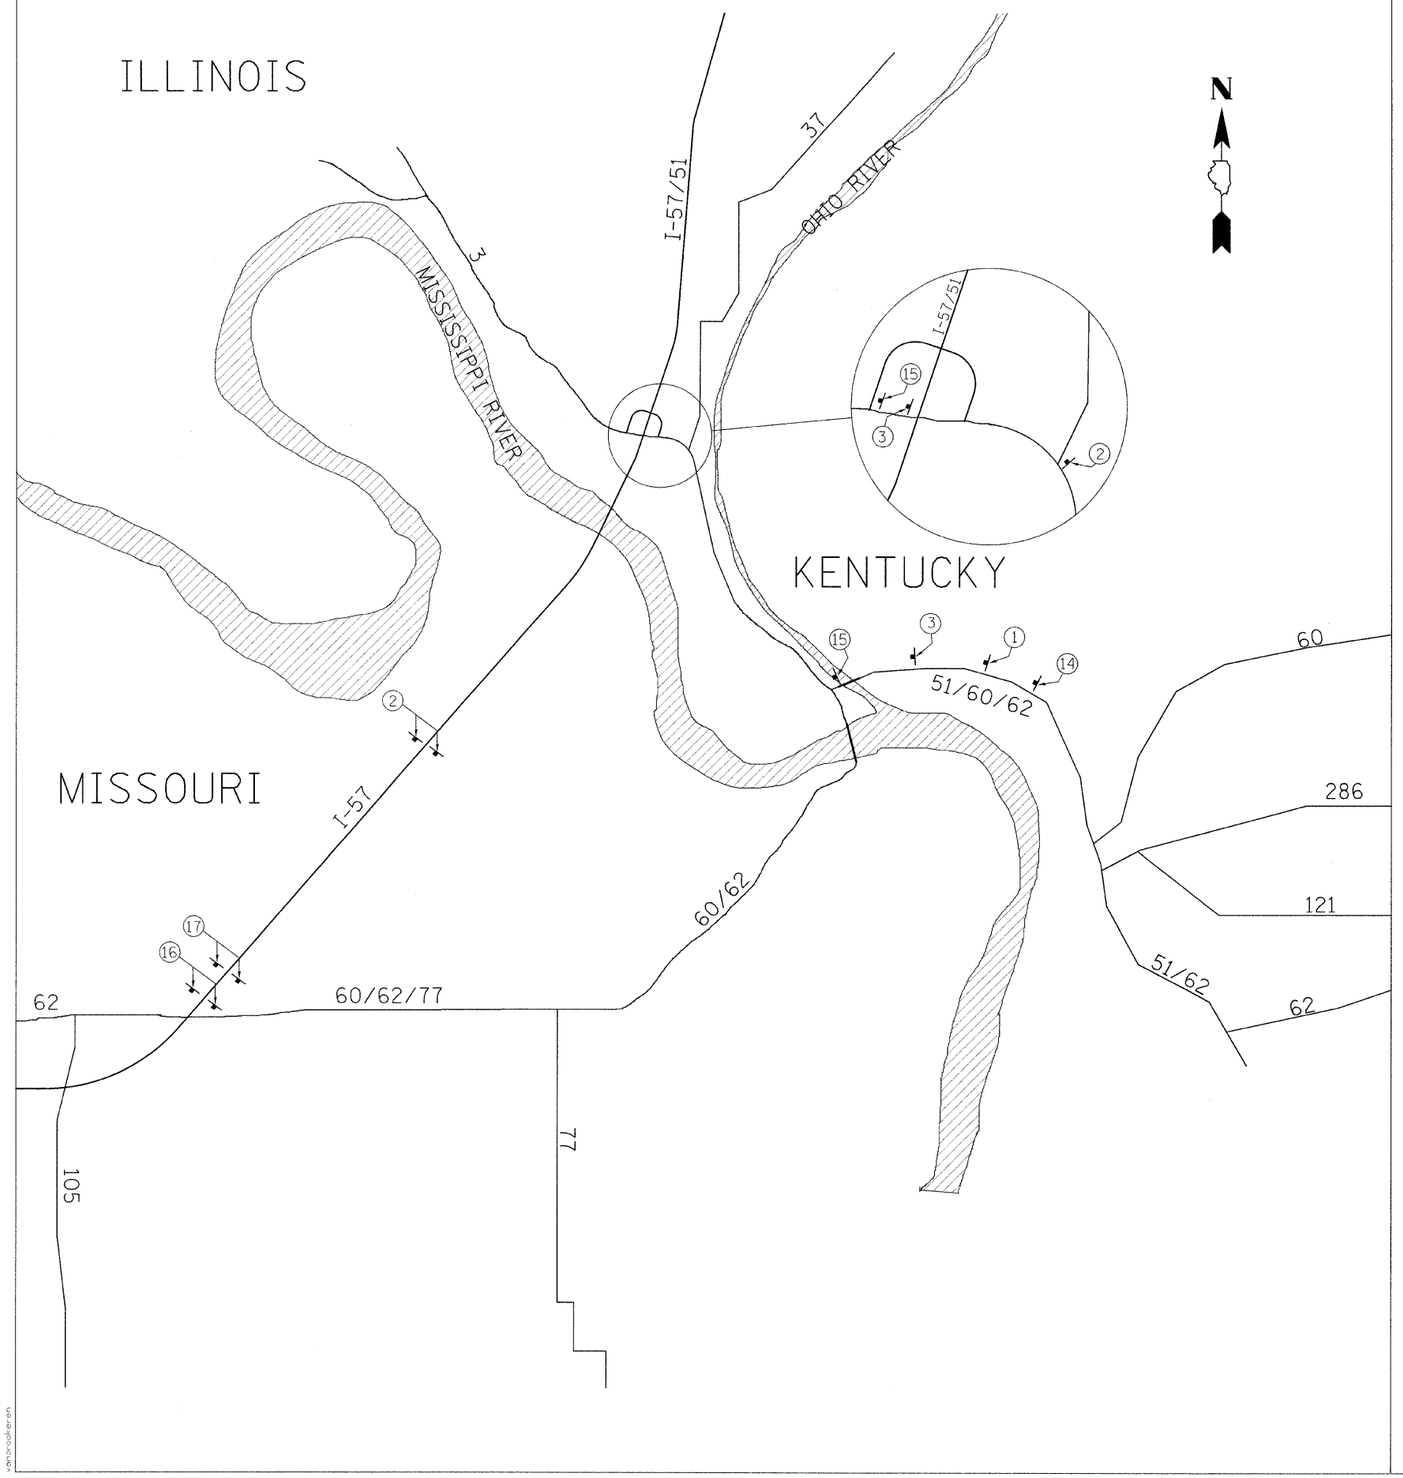

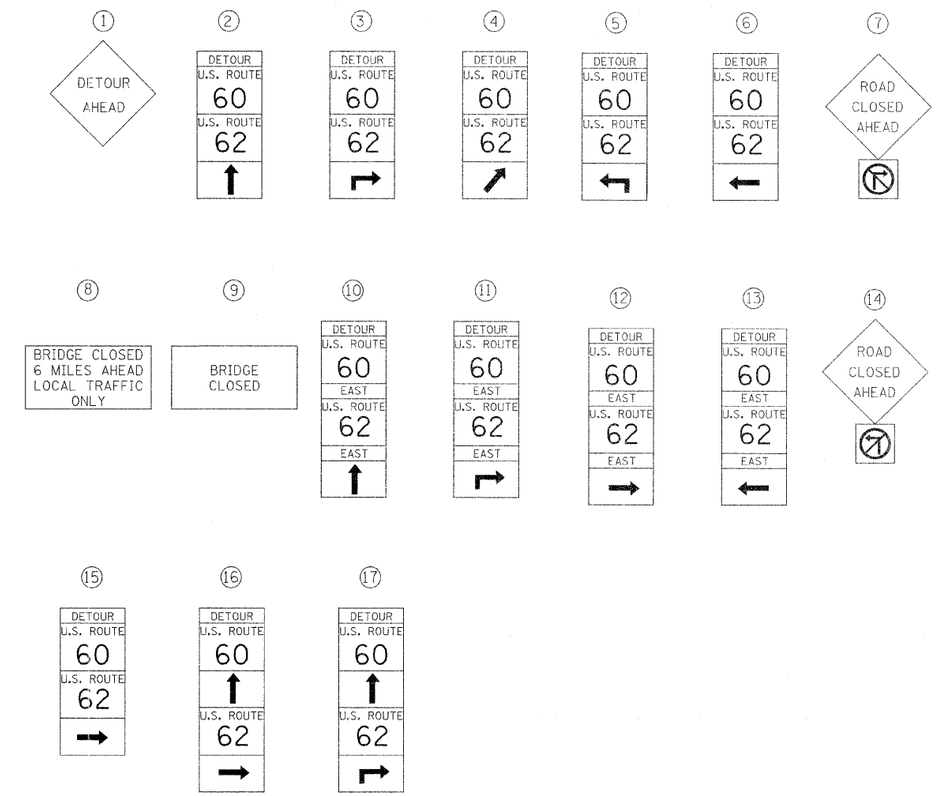

12/21/2007
d:\projects\d98226\d98226p3.dgn
28.0000 / IL
xmcnabb4en

DETOUR SHEET(U.S. ROUTE 60/62)
WESTBOUND TRAFFIC