CONTRACT NO. 98943

F.A. RTE.	SECTION	COUNTY	TOTAL SHEETS	SHEET NO.
*	**	ALEXANDER	65	57

* FAP 14(US51/60/62)
** 138(N,TS-2,RS-2)

STA. 1+80.00 TO STA. 1+90.00

FED. ROAD DIST. NO. | ILLINOIS | FED. AID PROJECT

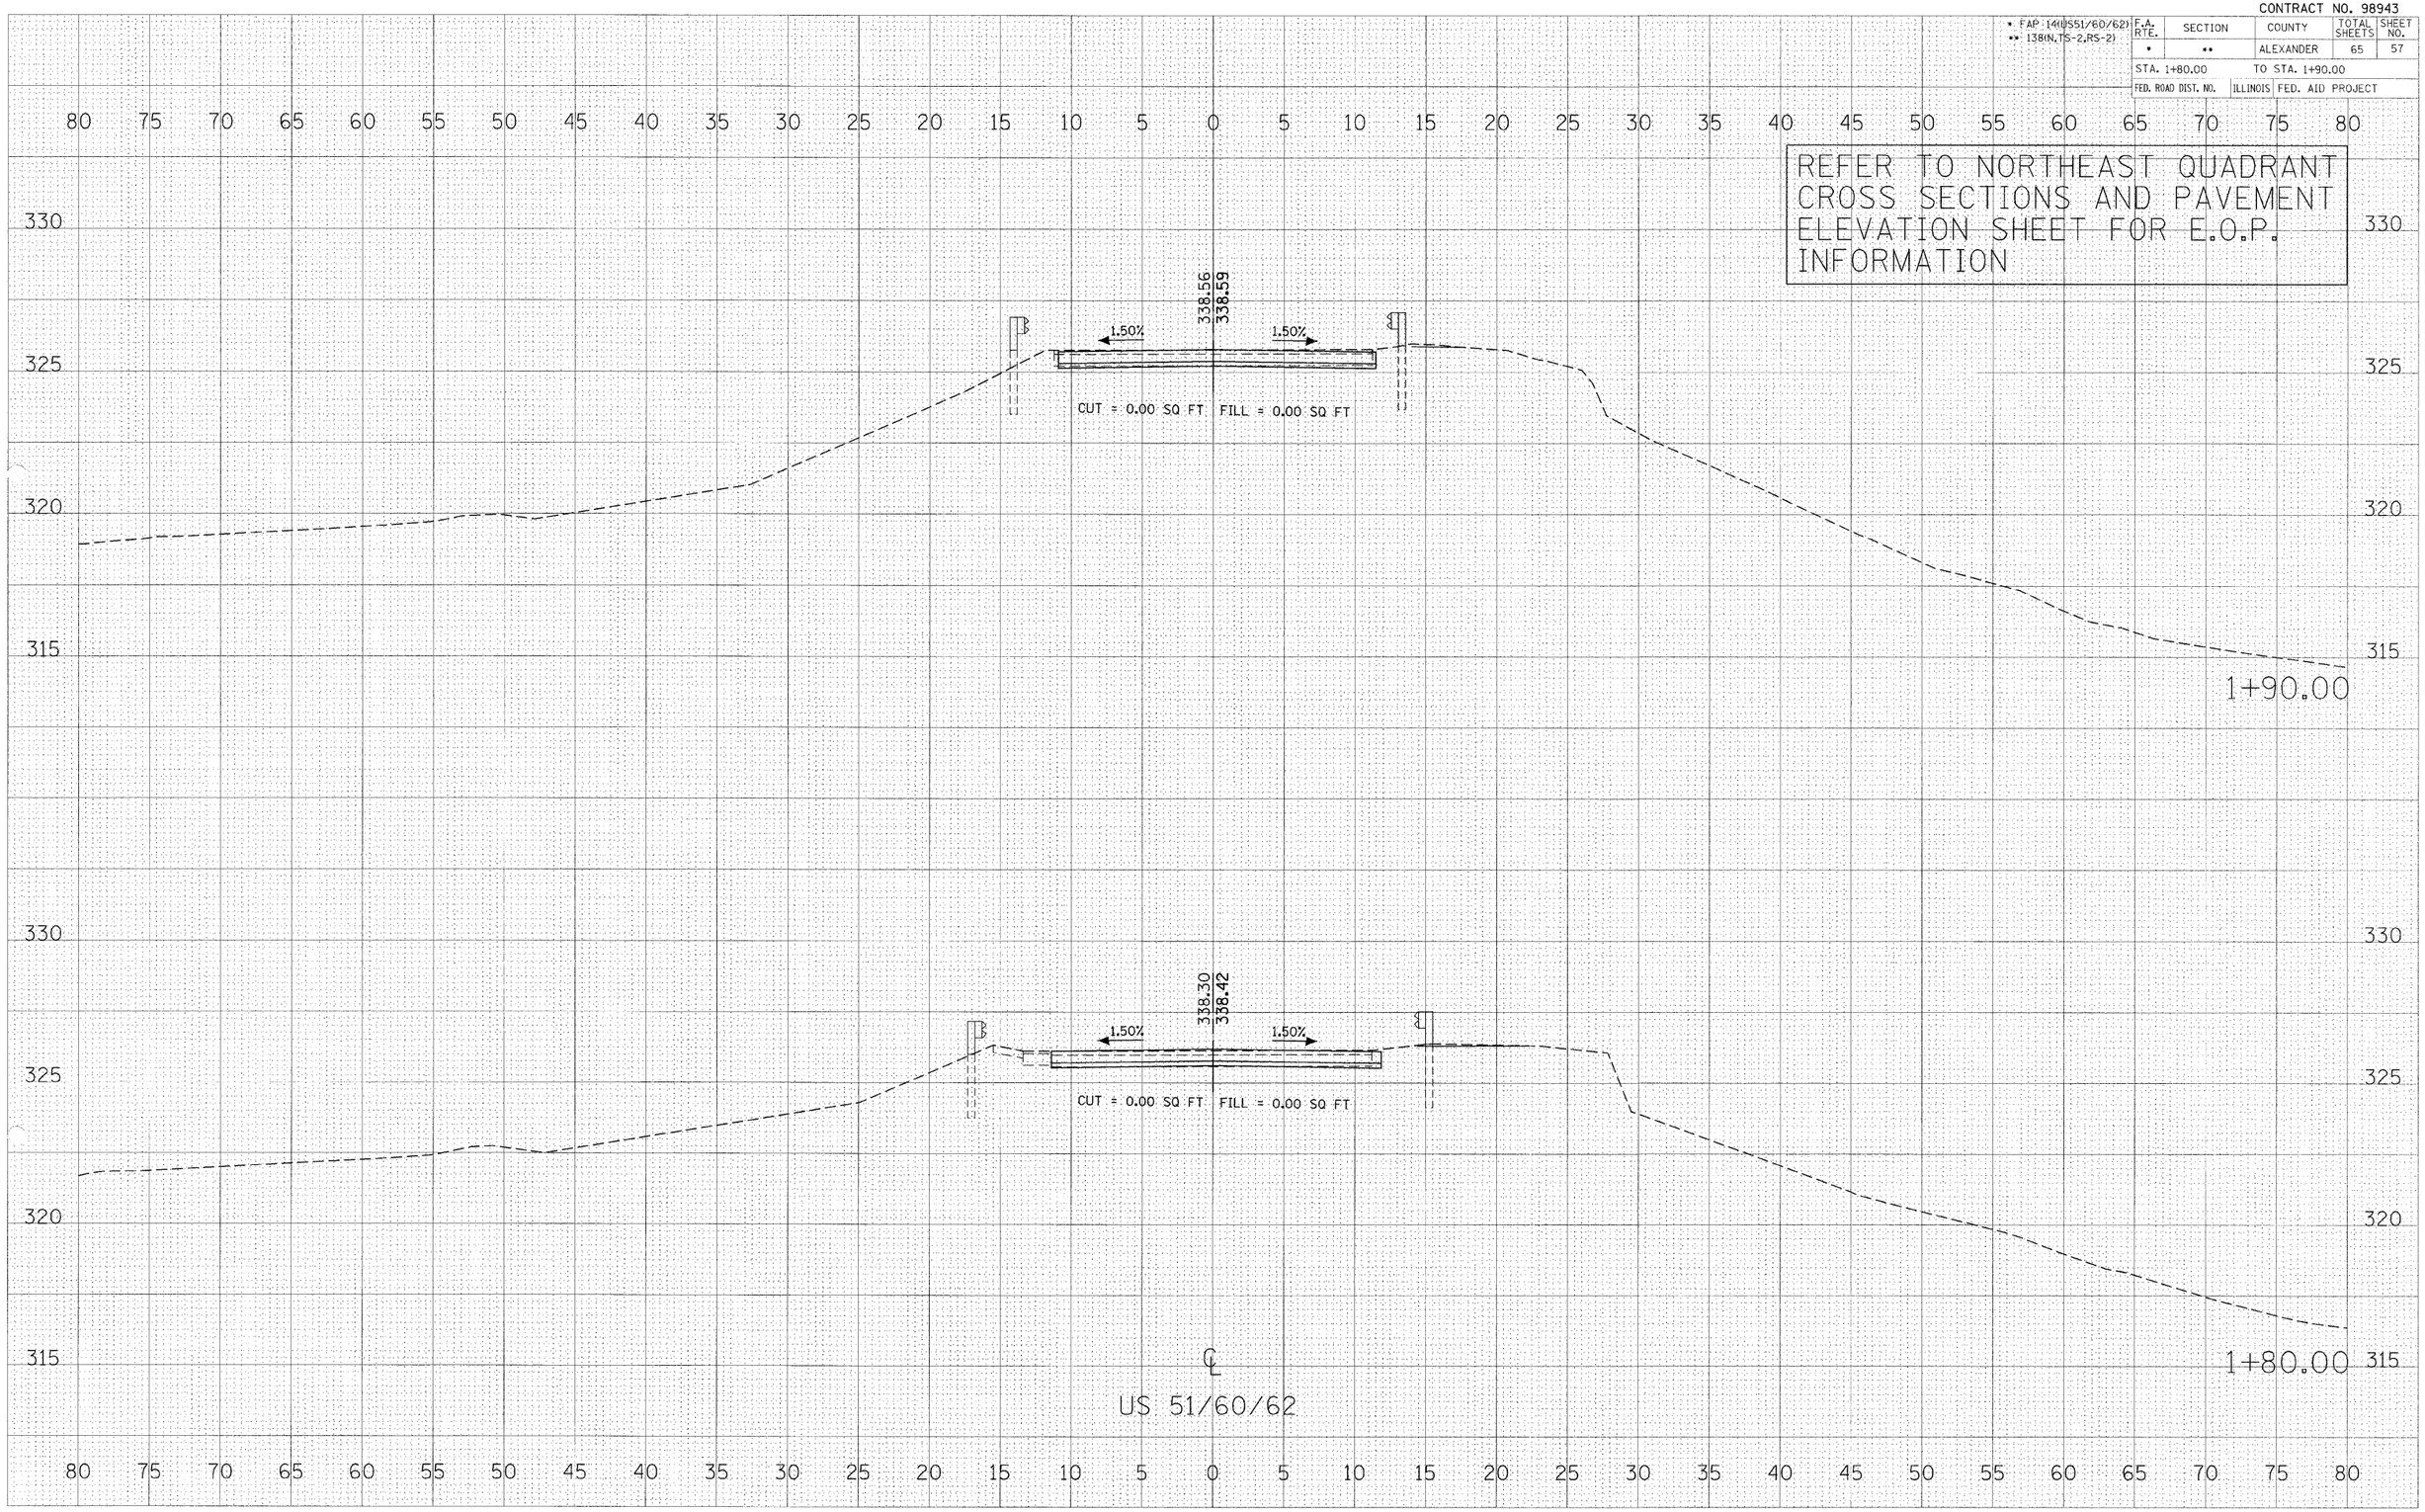

CROSS SECTIONS – US 51/60/62