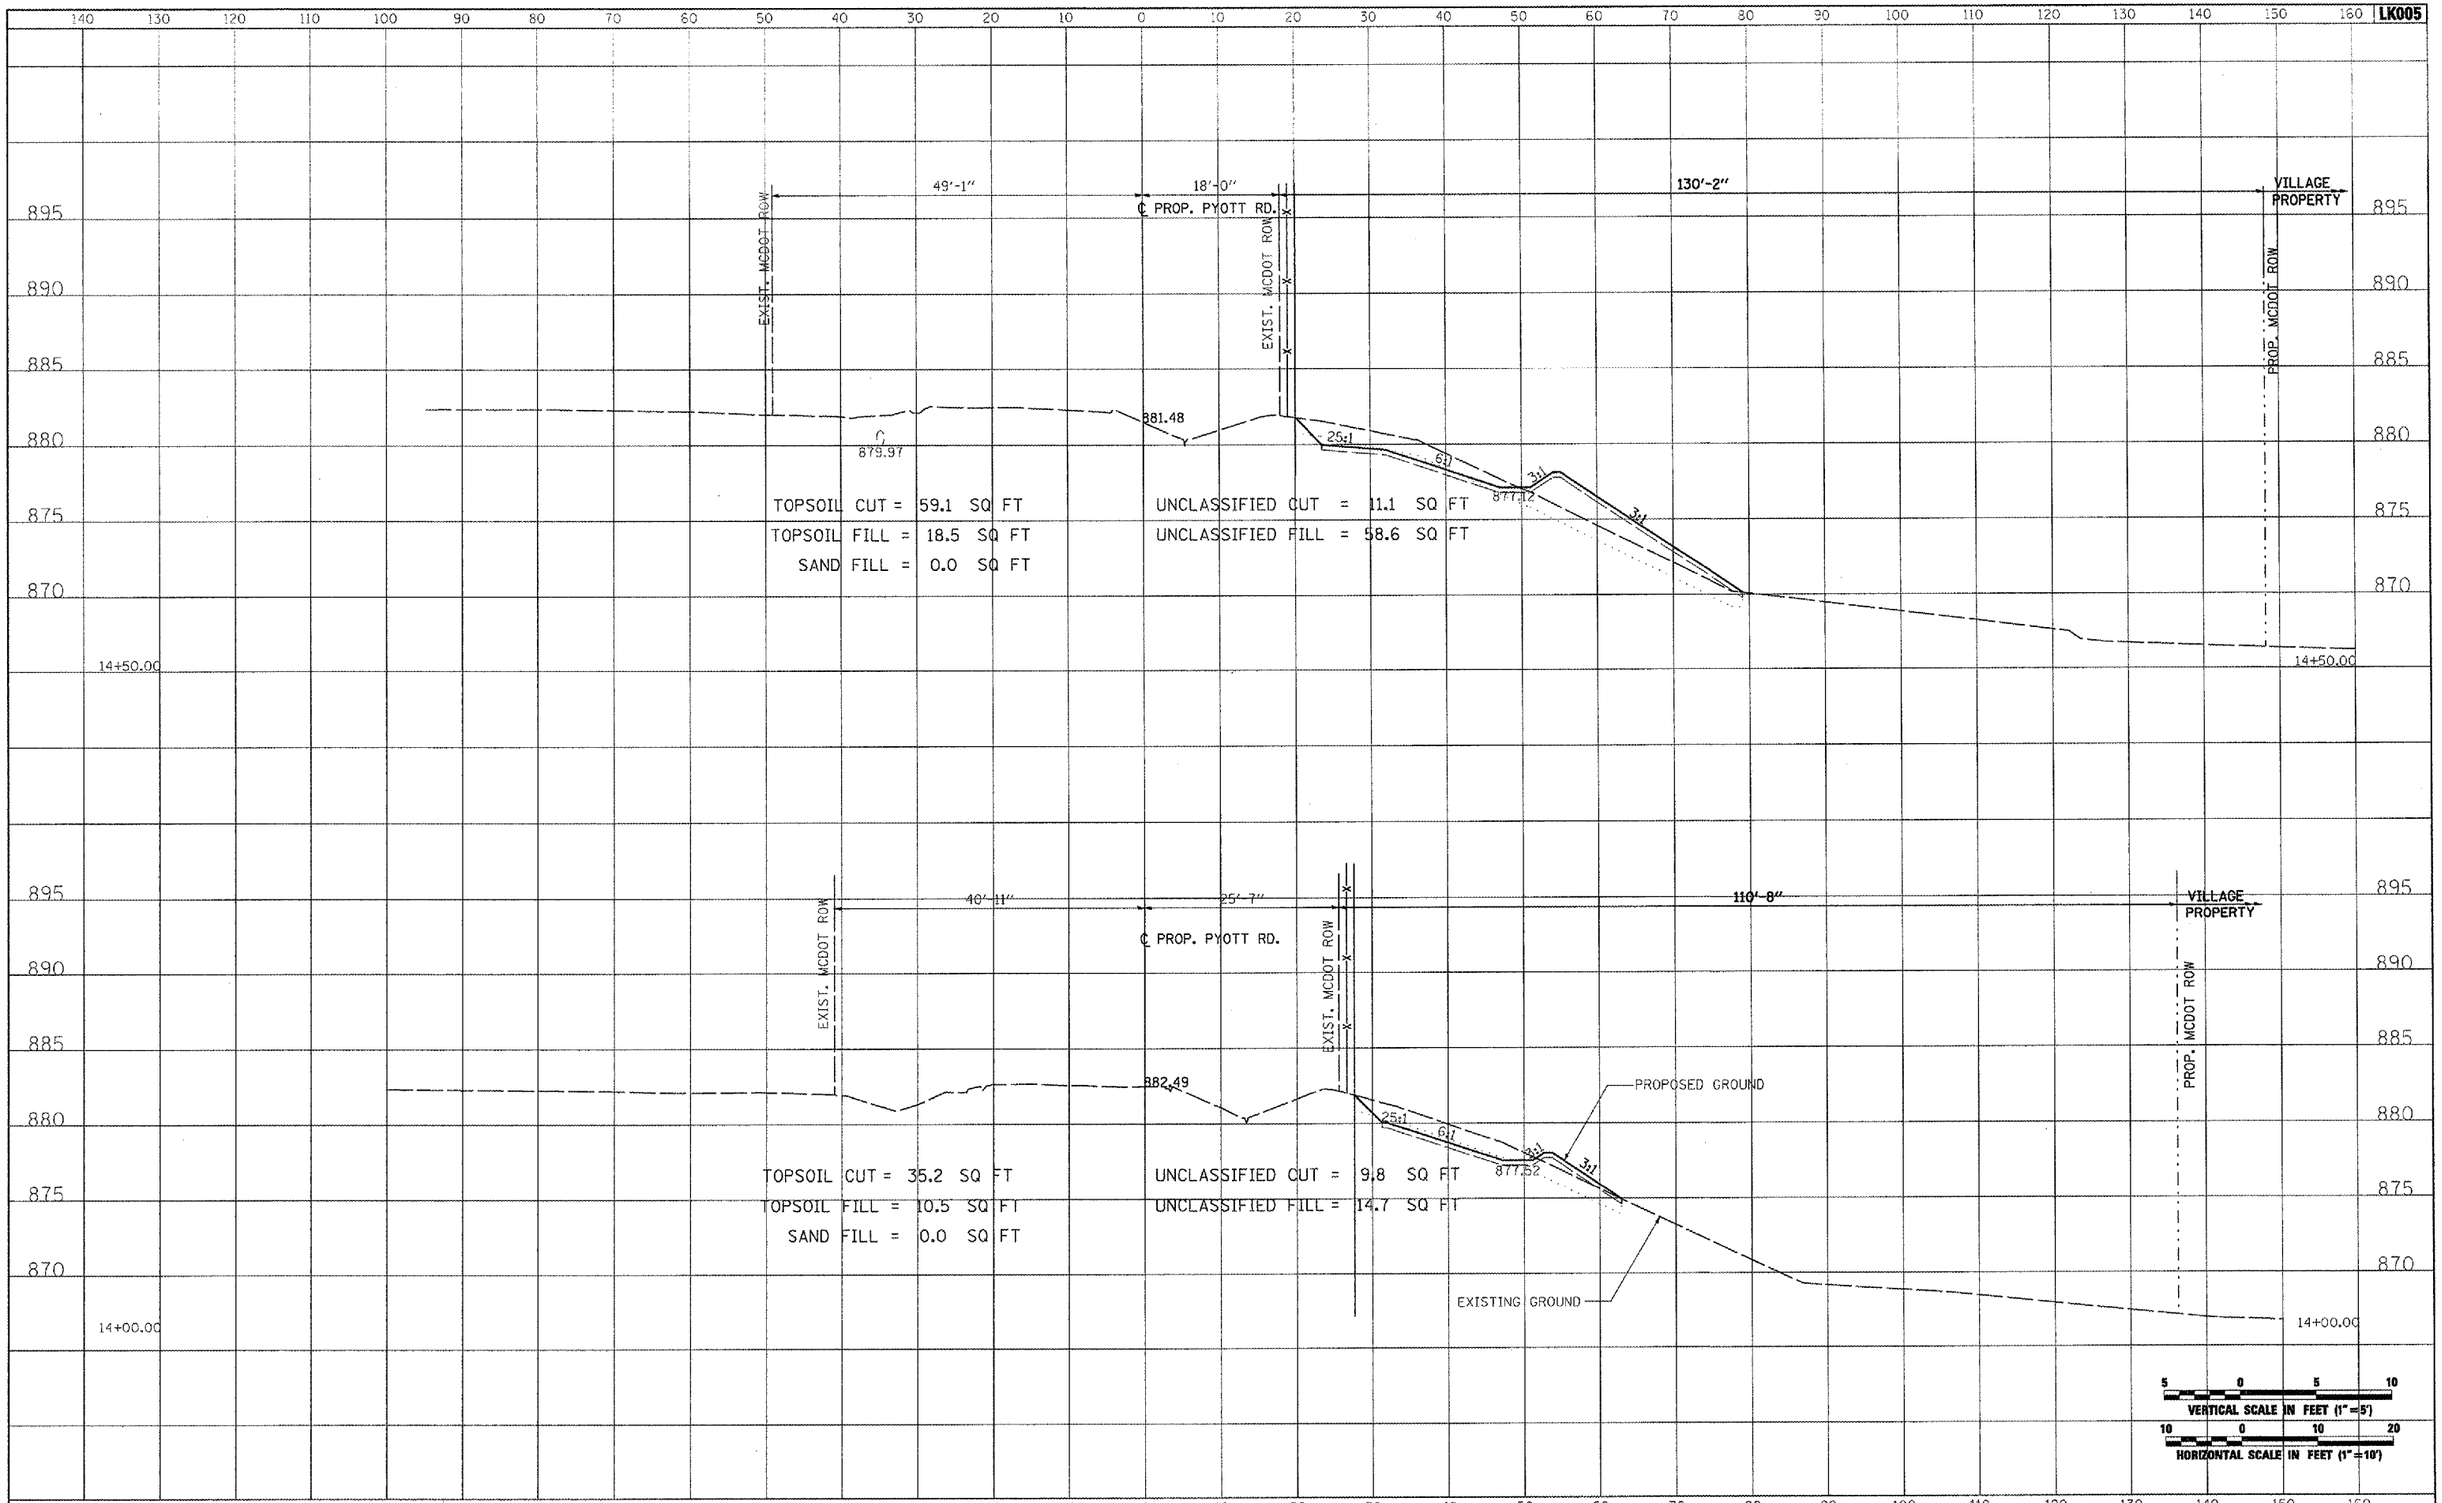

FINAL SURVEY — NOTE BOOK — NO. — SURVEYED — PLOTTED — TEMPLATE — AREAS — AREAS CHECKED — BY — DATE

ORIGINAL SURVEY — NOTE BOOK — NO. — SURVEYED — PLOTTED — TEMPLATE — AREAS — AREAS CHECKED — BY — DATE

Hanson Professional Services Inc.

FILE NAME = I:\05Jobs\00841\0588021\Civil Part A\Sheets\CROSSSECTIONS.sht	USER NAME = Pisar01256	DESIGNED - CBP	REVISED -
		DRAWN - CBP	REVISED -
	PLOT SCALE = 20.0000 ' / IN.	CHECKED - BLB	REVISED -
	PLOT DATE = 02\28\2008, 09:51 AM	DATE - 02/29/08	REVISED -

VILLAGE OF LAKE IN THE HILLS, ILLINOIS

CROSS SECTIONS PROPOSED PYOTT ROAD

SCALE: AS SHOWN — STA. 14+00.00 TO STA. 14+50.00

	COUNTY	TOTAL SHEETS	SHEET NO.
	MCHENRY	120	43

FEDERAL AIP. NO. 3-17-0112-88 | ILLINOIS | IDA NO. 3CK-9671