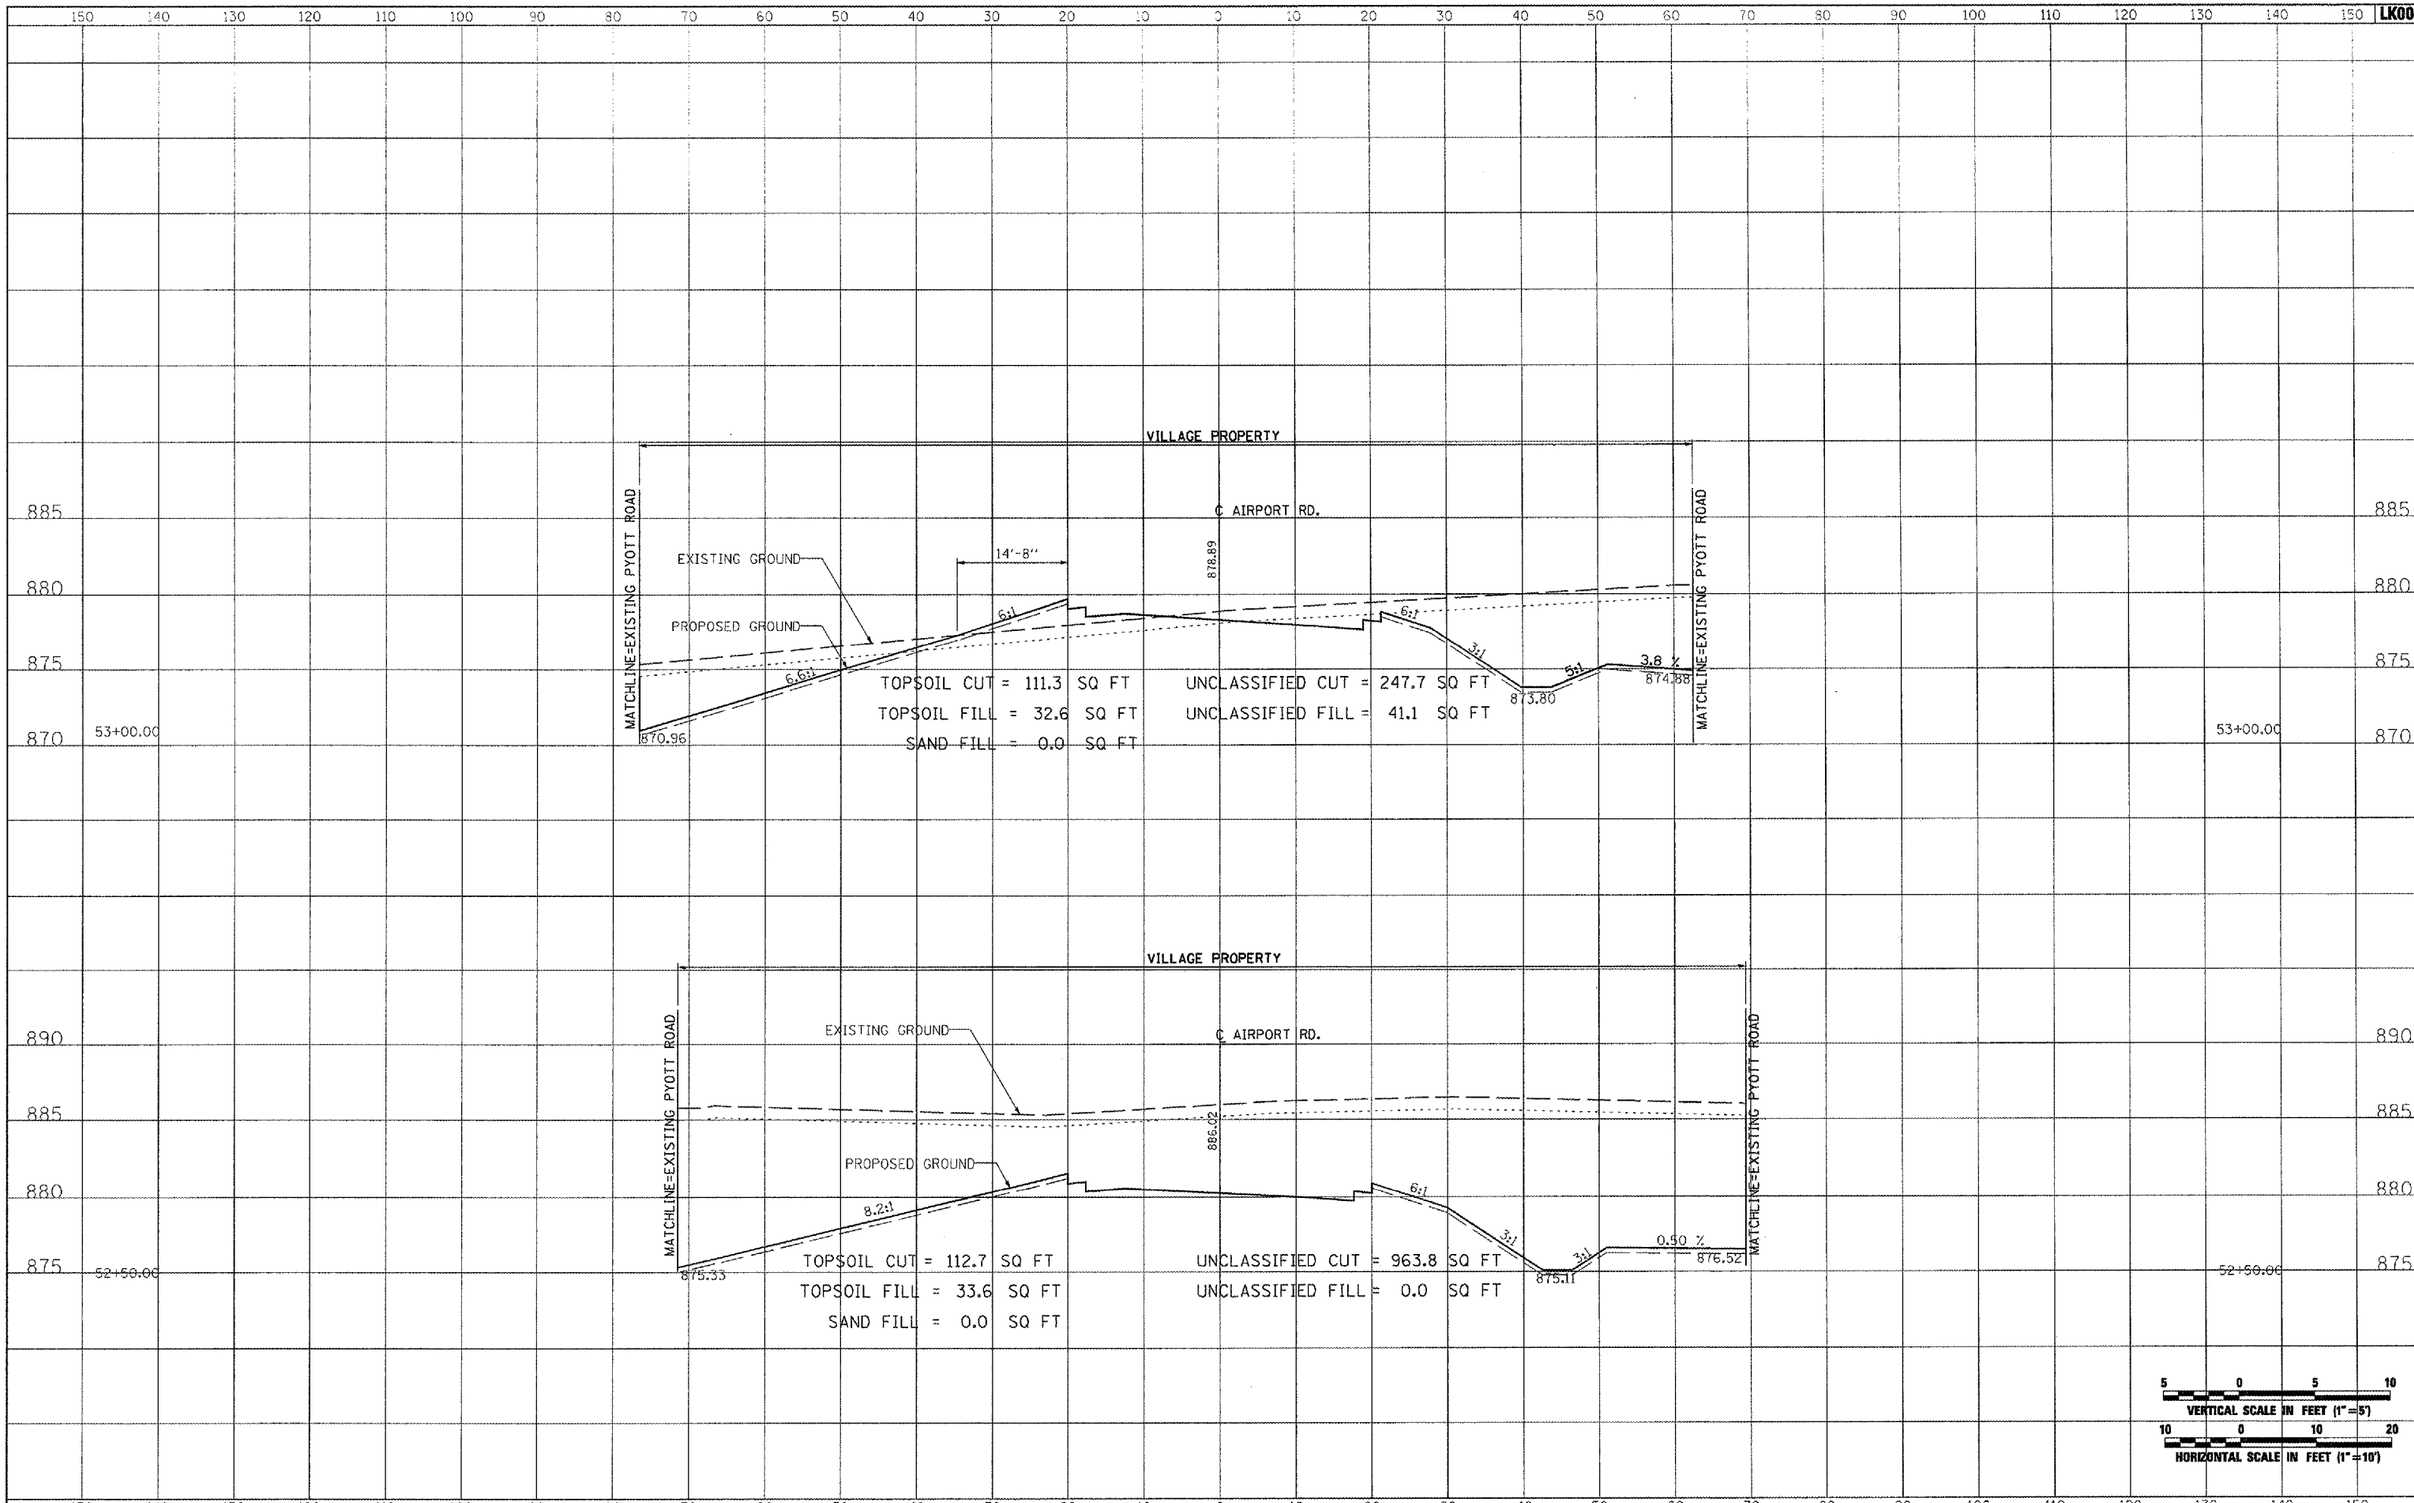

FILE NAME = I:\05Jobs\00841\0588021\Civil Part A\Sheets\CROSSSECTIONS_AirportRd.sht	USER NAME = McLau01058	DESIGNED - CBP	REVISED -	VILLAGE OF LAKE IN THE HILLS, ILLINOIS	CROSS SECTIONS PROPOSED AIRPORT ROAD
	PLOT SCALE = 20.0000 ' / IN.	DRAWN - CBP	REVISED -		
	PLOT DATE = 02\28\2008, 09:48 AM	CHECKED - BLB	REVISED -		
		DATE - 02/29/08	REVISED -		SCALE: AS SHOWN — STA. 52+50.00 TO STA. 53+00.00

COUNTY	TOTAL SHEETS	SHEET NO.
MCHENRY	120	78

FEDERAL AIP. NO. 3-17-0112-88 ILLINOIS IDA NO. 3CK-9671

FINAL SURVEY — NOTE BOOK NO. — SURVEYED — PLOTTED — TEMPLATE — AREAS — AREAS CHECKED — BY — DATE

ORIGINAL SURVEY — NOTE BOOK NO. — SURVEYED — PLOTTED — TEMPLATE — AREAS — AREAS CHECKED — BY — DATE

HANSON
Hanson Professional Services Inc.