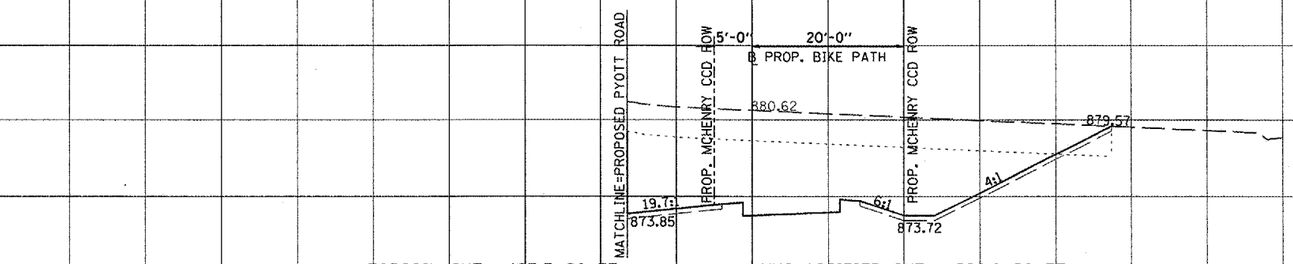

TOPSOIL CUT = 127.7 SQ FT
TOPSOIL FILL = 15.2 SQ FT
SAND FILL = 0.0 SQ FT

UNCLASSIFIED CUT = 228.9 SQ FT
UNCLASSIFIED FILL = 5.1 SQ FT

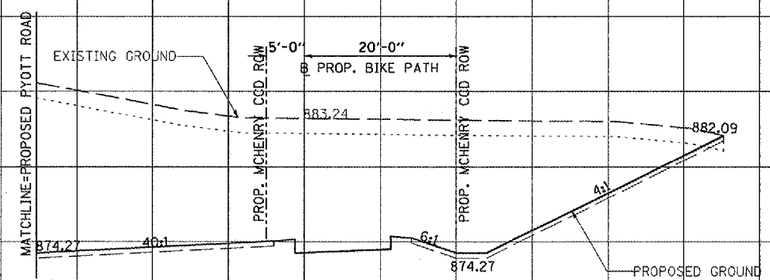

TOPSOIL CUT = 90.6 SQ FT
TOPSOIL FILL = 24.2 SQ FT
SAND FILL = 0.0 SQ FT

UNCLASSIFIED CUT = 619.9 SQ FT
UNCLASSIFIED FILL = 0.6 SQ FT

VERTICAL SCALE IN FEET (1"=5')

HORIZONTAL SCALE IN FEET (1"=10')

FILE NAME = I:\05Jobs\00841\0588021\Civil Part A\Sheets\CROSSSECTIONS_Bike.sht	USER NAME = McLau01059	DESIGNED - CBP	REVISED -
		DRAWN - CBP	REVISED -
	PLOT SCALE = 20.0000 ' / IN.	CHECKED - BLB	REVISED -
	PLOT DATE = 02\28\2008, 09:42 AM	DATE - 02/29/08	REVISED -

VILLAGE OF LAKE IN THE HILLS, ILLINOIS

CROSS SECTIONS PROPOSED BIKE PATH

SCALE: AS SHOWN

STA. 102+50.00 TO STA. 103+00.00

COUNTY	TOTAL SHEETS	SHEET NO.
MCHENRY	120	84

FEDERAL AID PROJ. NO. 3-17-0112-68 | ILLINOIS | IDA NO. 3CK-9671

FINAL SURVEY — NOTE BOOK — NO. — SURVEYED — PLOTTED — TEMPLATE — AREAS — AREAS CHECKED — BY — DATE

ORIGINAL SURVEY — NOTE BOOK — NO. — SURVEYED — PLOTTED — TEMPLATE — AREAS — AREAS CHECKED — BY — DATE

HANSON Professional Services Inc.