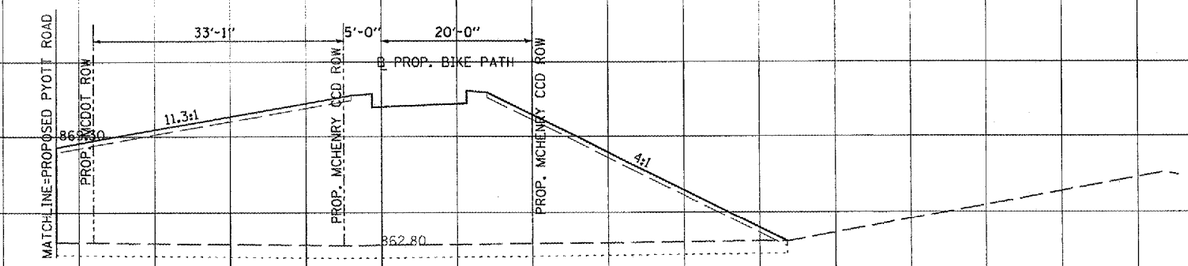

TOPSOIL CUT = 81.5 SQ FT
TOPSOIL FILL = 26.2 SQ FT
SAND FILL = 0.0 SQ FT

UNCLASSIFIED CUT = 0.0 SQ FT
UNCLASSIFIED FILL = 743.9 SQ FT

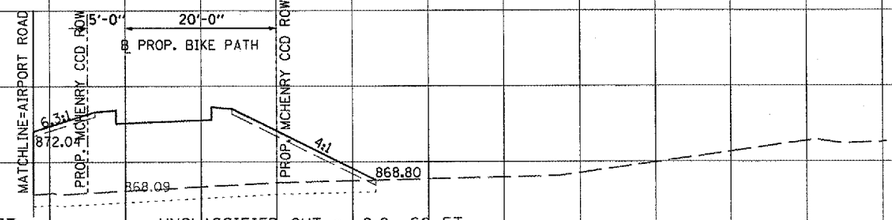

TOPSOIL CUT = 35.1 SQ FT
TOPSOIL FILL = 9.0 SQ FT
SAND FILL = 0.0 SQ FT

UNCLASSIFIED CUT = 0.0 SQ FT
UNCLASSIFIED FILL = 197.2 SQ FT

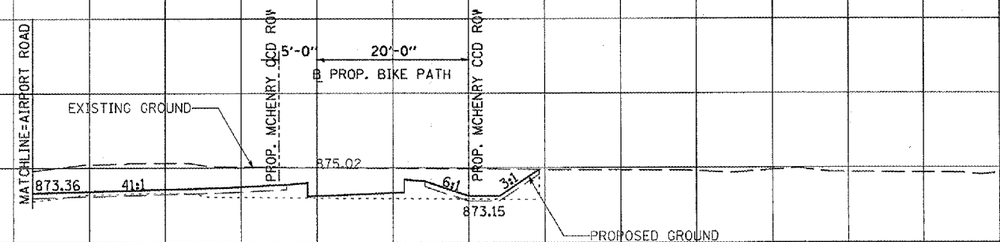

TOPSOIL CUT = 133.4 SQ FT
TOPSOIL FILL = 16.2 SQ FT
SAND FILL = 0.0 SQ FT

UNCLASSIFIED CUT = 2.0 SQ FT
UNCLASSIFIED FILL = 20.2 SQ FT

104+50.00 | 104+00.00 | 103+50.00

875 | 870 | 865 | 880 | 885

VERTICAL SCALE IN FEET (1" = 5')

HORIZONTAL SCALE IN FEET (1" = 10')

FINAL SURVEY — NOTE BOOK — NO. — SURVEYED — PLOTTED — TEMPLATE — AREAS — AREAS CHECKED — BY — DATE

ORIGINAL SURVEY — NOTE BOOK — NO. — SURVEYED — PLOTTED — TEMPLATE — AREAS — AREAS CHECKED — BY — DATE

HANSON
Hanson Professional Services Inc.

FILE NAME = I:\05Jobs\00841\0588021\Civil Part A\Sheets\CROSSSECTIONS_Bike.sht	USER NAME = McLau01058	DESIGNED - CBP	REVISED -
		DRAWN - CBP	REVISED -
	PLOT SCALE = 20.0000 ' / IN.	CHECKED - BLB	REVISED -
	PLOT DATE = 02\28\2008. 09:42 AM	DATE - 02/29/08	REVISED -

VILLAGE OF LAKE IN THE HILLS, ILLINOIS

CROSS SECTIONS PROPOSED BIKE PATH

SCALE: AS SHOWN | STA. 103+50.00 TO STA. 104+50.00

COUNTY	TOTAL SHEETS	SHEET NO.
MCHENRY	120	85

FEDERAL AID NO. 3-17-0112-88 | ILLINOIS | IDA NO. 3CK-9671