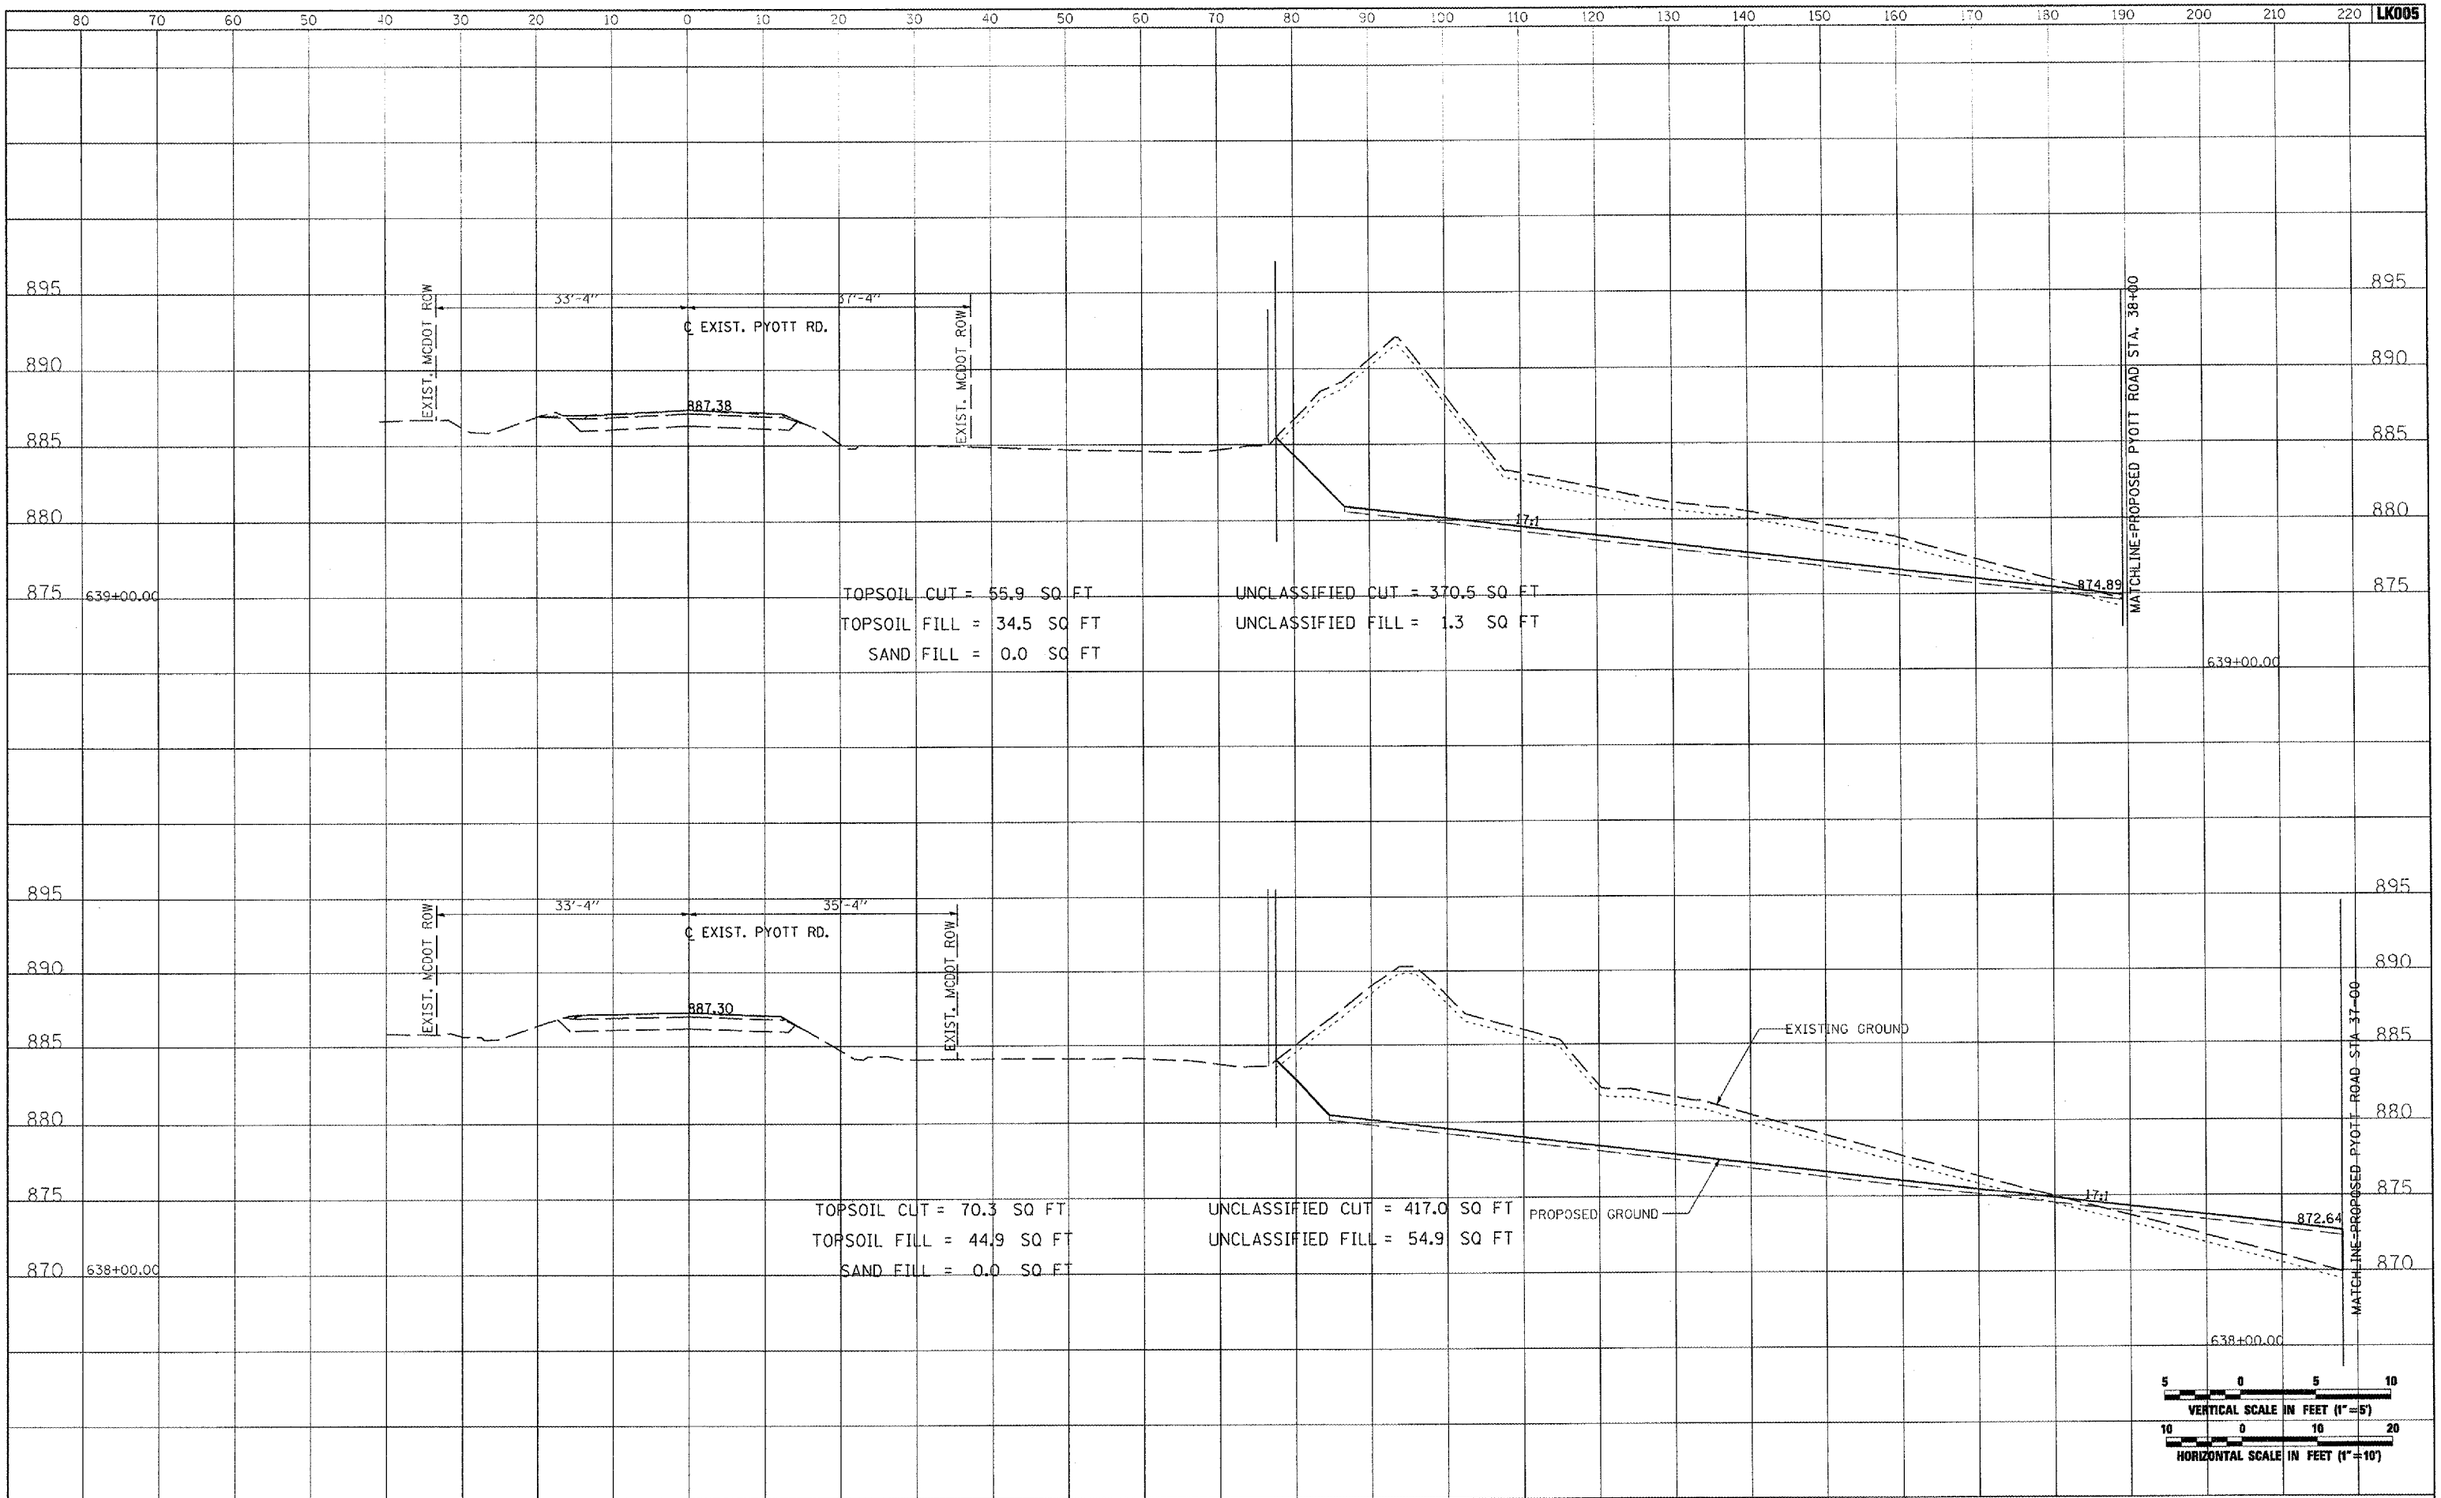

TOPSOIL CUT = 55.9 SQ FT
TOPSOIL FILL = 34.5 SQ FT
SAND FILL = 0.0 SQ FT
UNCLASSIFIED CUT = 370.5 SQ FT
UNCLASSIFIED FILL = 1.3 SQ FT

TOPSOIL CUT = 70.3 SQ FT
TOPSOIL FILL = 44.9 SQ FT
SAND FILL = 0.0 SQ FT
UNCLASSIFIED CUT = 417.0 SQ FT
UNCLASSIFIED FILL = 54.9 SQ FT

VERTICAL SCALE IN FEET (1"=5')
HORIZONTAL SCALE IN FEET (1"=10')

FINAL SURVEY — NOTE BOOK — NO. — SURVEYED — PLOTTED — TEMPLATE — AREAS — AREAS CHECKED — DATE — BY

ORIGINAL SURVEY — NOTE BOOK — NO. — SURVEYED — PLOTTED — TEMPLATE — AREAS — AREAS CHECKED — DATE — BY

Hanson Professional Services Inc.

FILE NAME = I:\05Jobs\02841\05B002I\Civil Part A\Sheets\CROSSSECTIONS.CurPyt.sht	USER NAME = McLau01058	DESIGNED - CBP	REVISED -
		DRAWN - CBP	REVISED -
	PLOT SCALE = 20.0000 ' / IN.	CHECKED - BLB	REVISED -
	PLOT DATE = 02\28\2008, 09:37 AM	DATE - 02/29/08	REVISED -

VILLAGE OF LAKE IN THE HILLS, ILLINOIS

CROSS SECTIONS EXISTING PYOTT ROAD

SCALE: AS SHOWN | SHEET NO. OF SHEETS | STA. 638+00.00 TO STA. 639+00.00

COUNTY	TOTAL SHEETS	SHEET NO.
MCHENRY	120	104

FEDERAL AID NO. 3-17-0112-88 | ILLINOIS | IDA NO. 3CK-9671