PR TEMP EASEMENT

PT Sta 53+86.94

FRONTENAC STREET

EX ROW

PC Sta 133+50.08

8.75' EX ℄ TO PR ℄

℄ US ROUTE 34
STA 134+16.73=
℄ FRONTENAC STREET
STA 53+00.00

PI Sta 135+01.65

PRC Sta 136+53.20

BEGIN NOISE WALL
136+50.00
49.51' LT

NOISE ABATEMENT WALL,
GROUND MOUNTED
(WALL 3)

SOIL BORING N3-01
137+60
50.00' LT

PROPOSED ℄ US ROUTE 34

EXISTING ℄ US ROUTE 34

HMA SHARED USE PATH

PR TEMP EASEMENT

0 20 40
GRAPHIC SCALE IN FEET

N

MATCH LINE STA. 138+00

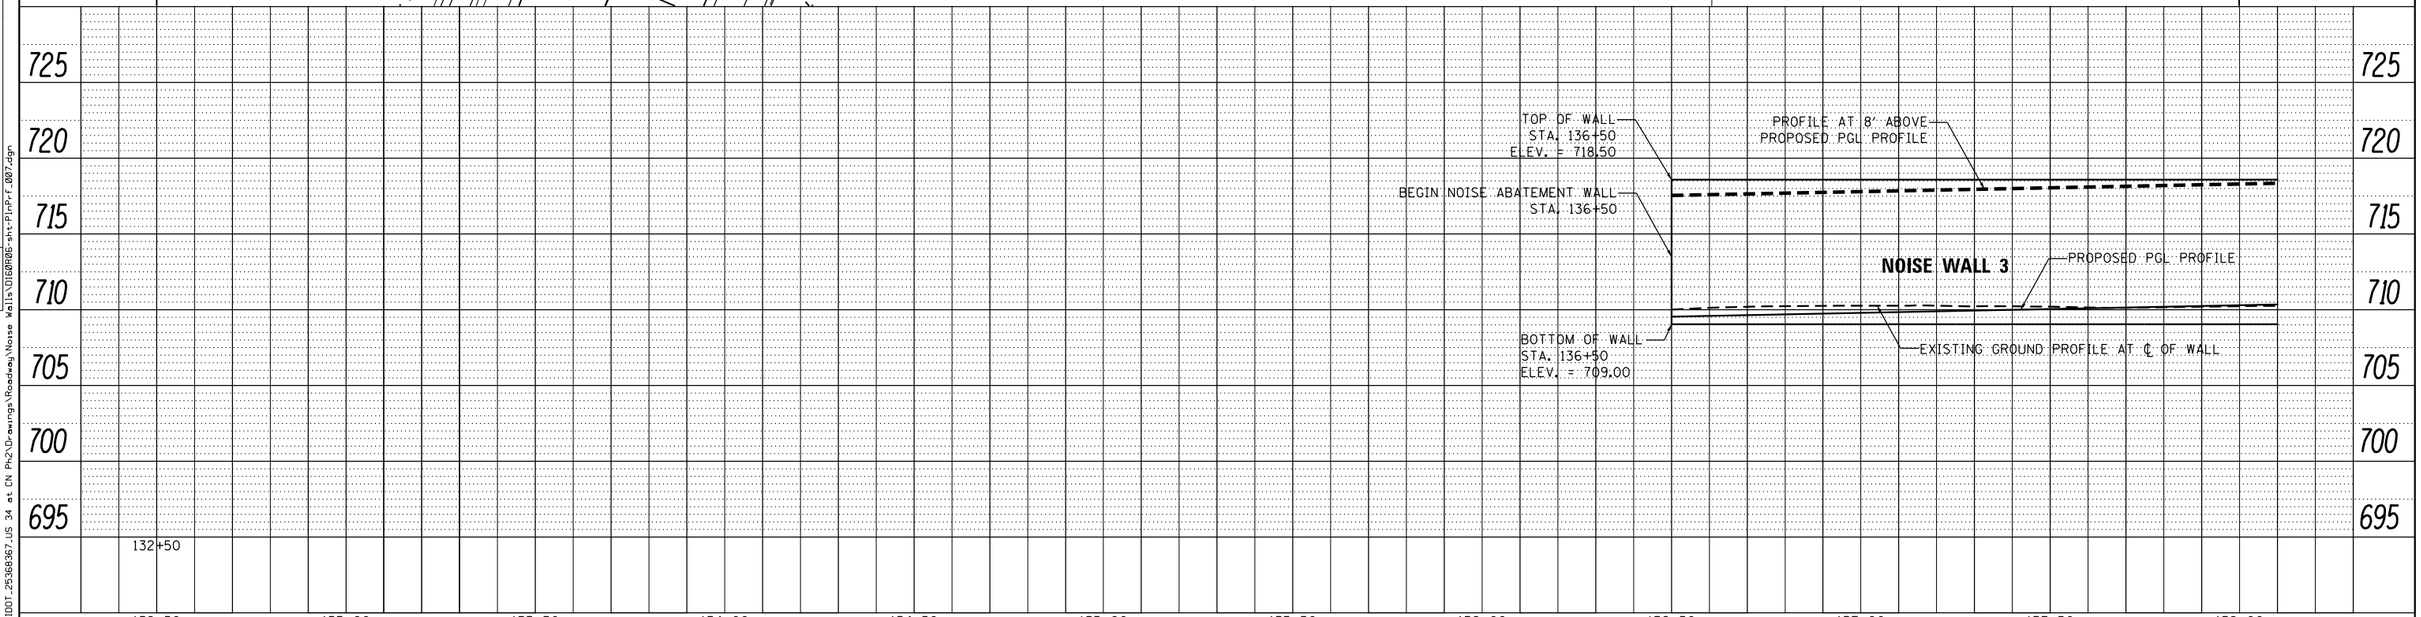

PLAN: SURVEYED, PLOTTED, ALIGNMENT CHECKED, RT. OF WAY CHECKED, CADD FILE NAME, NOTE BOOK, NO.

PROFILE: SURVEYED, PLOTTED, GRADES CHECKED, BM. NOTED, STRUCTURE NOTATNS CHKD, NOTE BOOK, NO.

FILE NAME: G:\IDOT-25368367_US 34 at CN Ph2\Drawings\Roadway\Noise Walls\D160R06-sht-PlnPrf_007.dgn

URS

USER NAME = URS	DESIGNED - MB	REVISED -
	DRAWN - KJB	REVISED -
PLOT SCALE = 40.0000 ' / in.	CHECKED - SPF	REVISED -
PLOT DATE = 02/28/2014	DATE - 02/28/2014	REVISED -

STATE OF ILLINOIS
DEPARTMENT OF TRANSPORTATION

NOISE ABATEMENT WALL 3
PLAN AND PROFILE

SCALE: 20 | SHEET NO. 7 OF 8 SHEETS | STA. 132+50 TO STA. 138+00

F.A.P RTE.	SECTION	COUNTY	TOTAL SHEETS	SHEET NO.
311	652-A	DuPAGE	383	288
		CONTRACT NO. 60R06		
	ILLINOIS	FED. AID PROJECT		