LOCATIONS OF UTLITIES ARE APPROXIMATE AND SUBJECT TO FIELD VERIFICATION.

FINAL SURVEY	NOTE BOOK	NO.
SURVEYED		
PLOTTED		
TEMPLATE		
AREAS		
AREAS CHECKED		

BY	DATE

PRE-STAGE
CUT = 22.73 SF
FILL = 0.0 SF

STAGE 1
CUT = 46.29 SF
FILL = 1.0 SF

STAGE 2
CUT = 31.37 SF
FILL = 12.4 SF

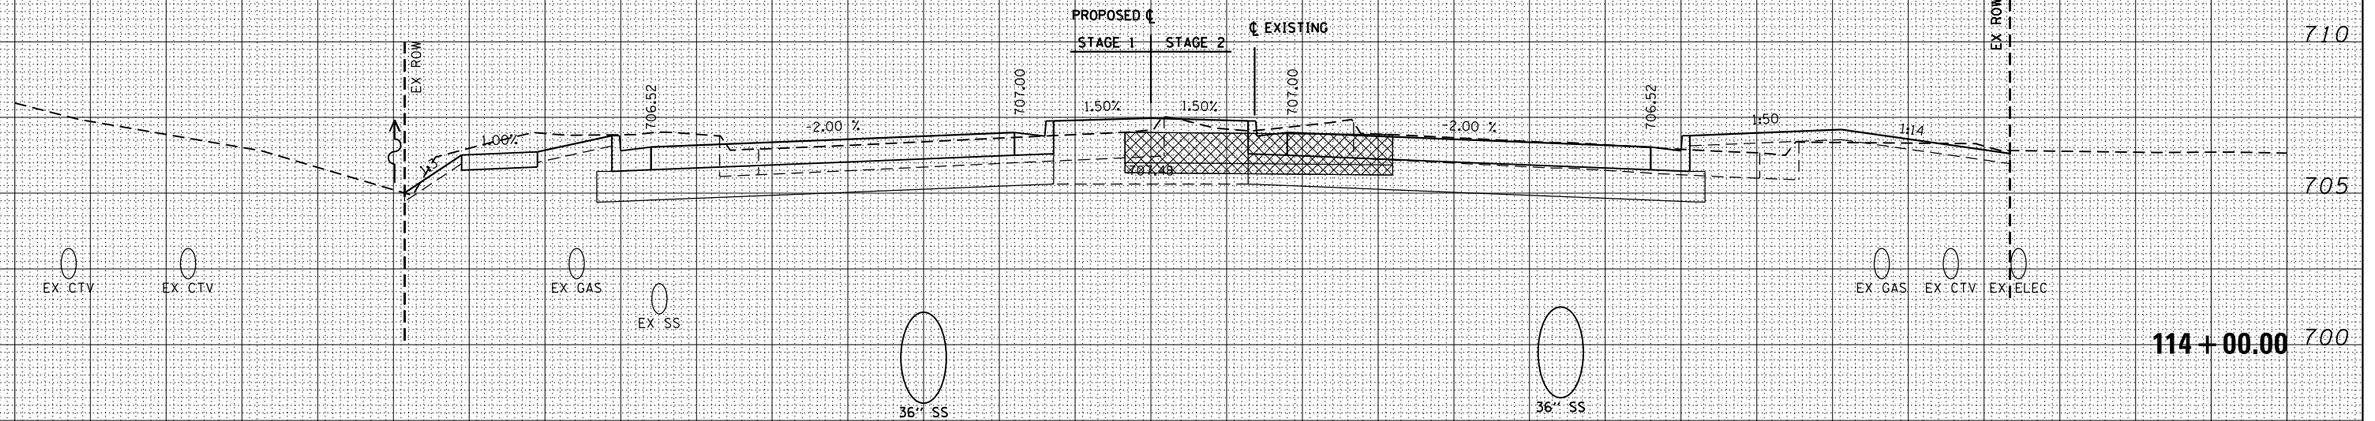

114 + 00.00

PRE-STAGE
CUT = 22.54 SF
FILL = 0.0 SF

STAGE 1
CUT = 43.63 SF
FILL = 8.3 SF

STAGE 2
CUT = 44.30 SF
FILL = 1.3 SF

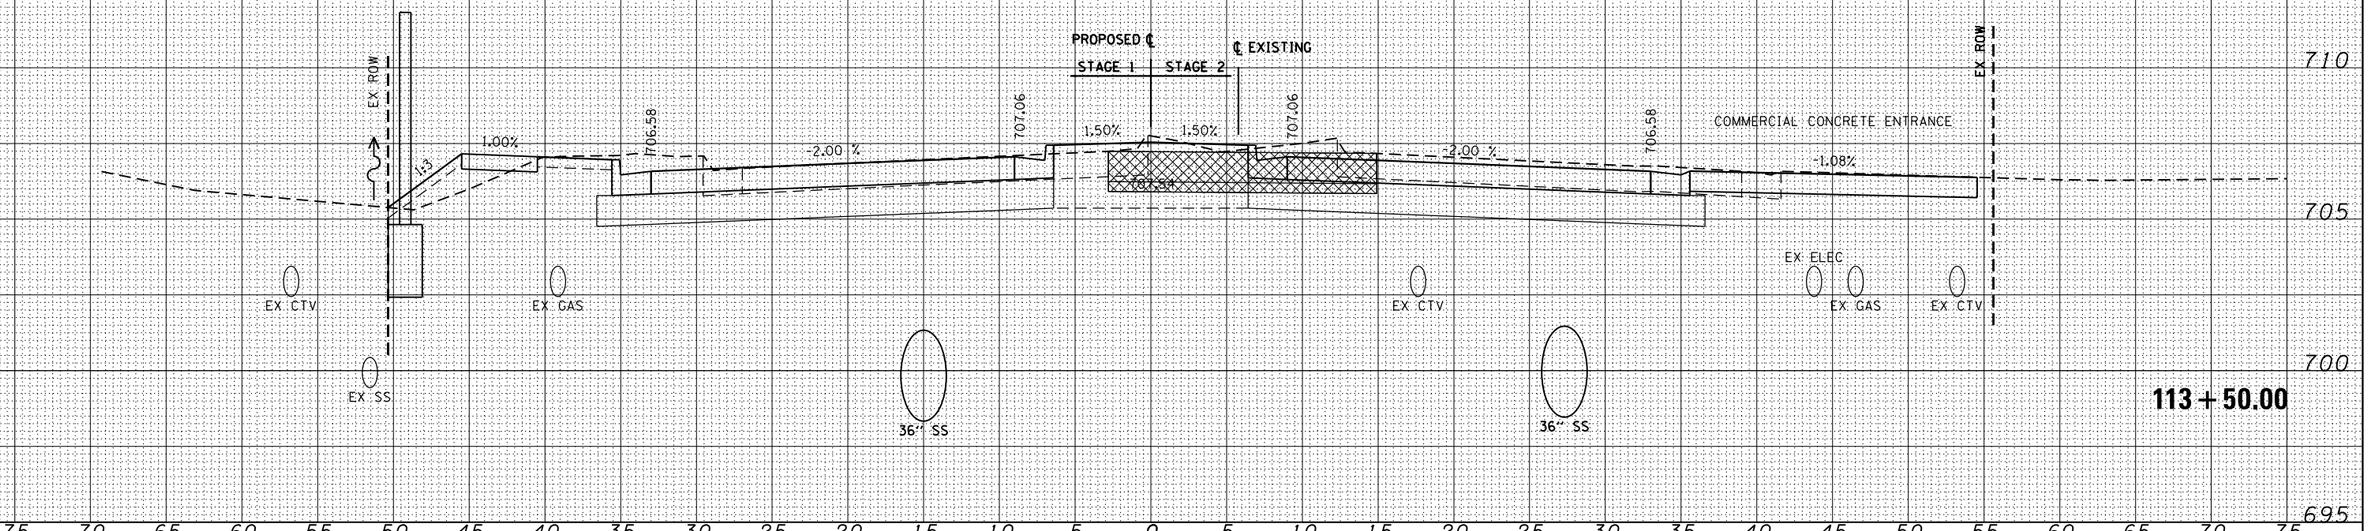

113 + 50.00

ORIGINAL SURVEY	NOTE BOOK	NO.
SURVEYED		
PLOTTED		
TEMPLATE		
AREAS		
AREAS CHECKED		

BY	DATE

FILE NAME =	USER NAME = michal.bartusiewicz	DESIGNED - MB	REVISED -
G:\IDOT_25368367_US 34 at CN Ph2\Drawings\XS\D160R06-sht-xsc.dgn		DRAWN - KJB	REVISED -
	PLOT SCALE = 10.0000 ' / in.	CHECKED - SPF	REVISED -
	PLOT DATE = 02/28/2014	DATE - 02/28/2014	REVISED -

STATE OF ILLINOIS
DEPARTMENT OF TRANSPORTATION

CROSS SECTIONS
US ROUTE 34

SCALE: | SHEET NO. 14 OF 46 SHEETS | STA. 113+50.00 | TO STA. 114+00.00

F.A.P. RTE.	SECTION	COUNTY	TOTAL SHEETS	SHEET NO.
311	652-A	DUPAGE	383	340
		CONTRACT NO. 60R06		
		ILLINOIS FED. AID PROJECT		