LOCATIONS OF UTLITIES ARE APPROXIMATE AND SUBJECT TO FIELD VERIFICATION.

FINAL SURVEY	NOTE BOOK	SURVEYED	BY	DATE
NO.		PLOTTED		
		TEMPLATE		
		AREAS		
		AREAS CHECKED		

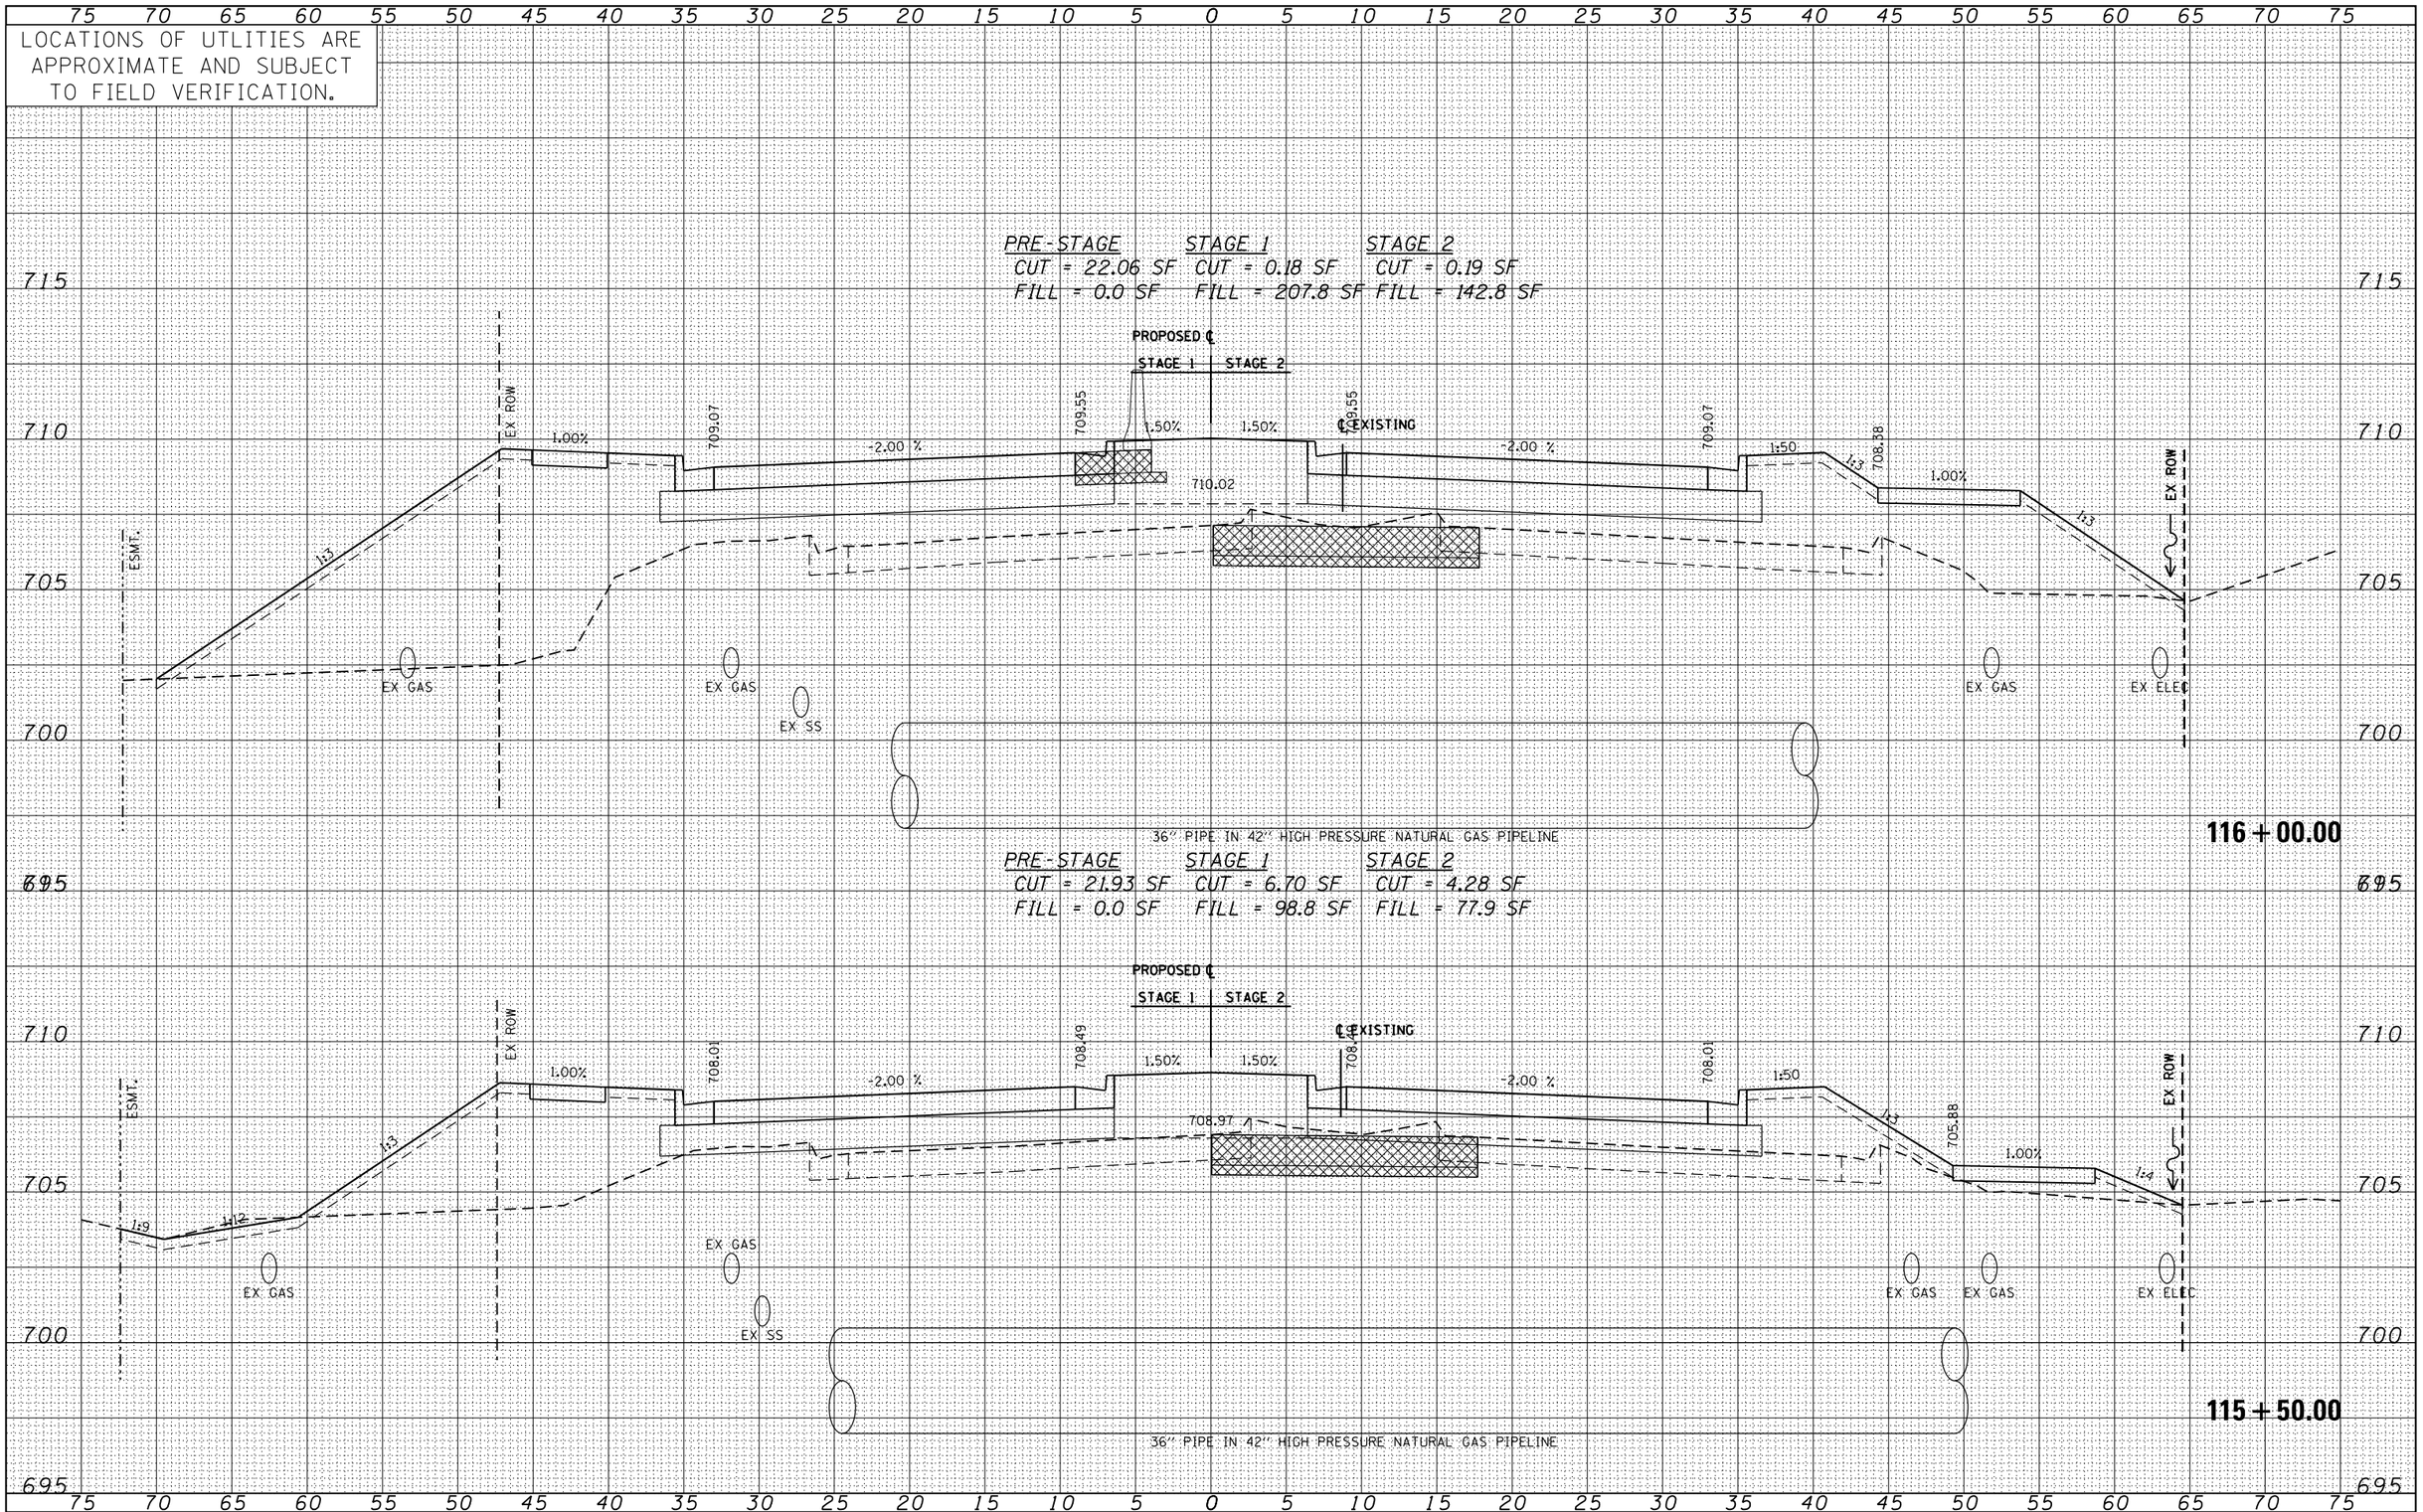

ORIGINAL SURVEY	NOTE BOOK	SURVEYED	BY	DATE
NO.		PLOTTED		
		TEMPLATE		
		AREAS		
		AREAS CHECKED		

FILE NAME =	USER NAME = michal_bartusiewicz	DESIGNED - MB	REVISED -
G:\IDOT_25368367_US 34 at CN Ph2\Drawings\XS\D160R06-sht-xsc.dgn		DRAWN - KJB	REVISED -
	PLOT SCALE = 10.0000 ' / in.	CHECKED - SPF	REVISED -
	PLOT DATE = 02/28/2014	DATE - 02/28/2014	REVISED -

STATE OF ILLINOIS
DEPARTMENT OF TRANSPORTATION

CROSS SECTIONS
US ROUTE 34

SCALE: | SHEET NO. 16 OF 46 SHEETS | STA. 115+50.00 TO STA. 116+00.00

F.A.P. RTE.	SECTION	COUNTY	TOTAL SHEETS	SHEET NO.
311	652-A	DUPAGE	383	342
		CONTRACT NO. 60R06		
	ILLINOIS FED. AID PROJECT			