LOCATIONS OF UTLITIES ARE APPROXIMATE AND SUBJECT TO FIELD VERIFICATION.

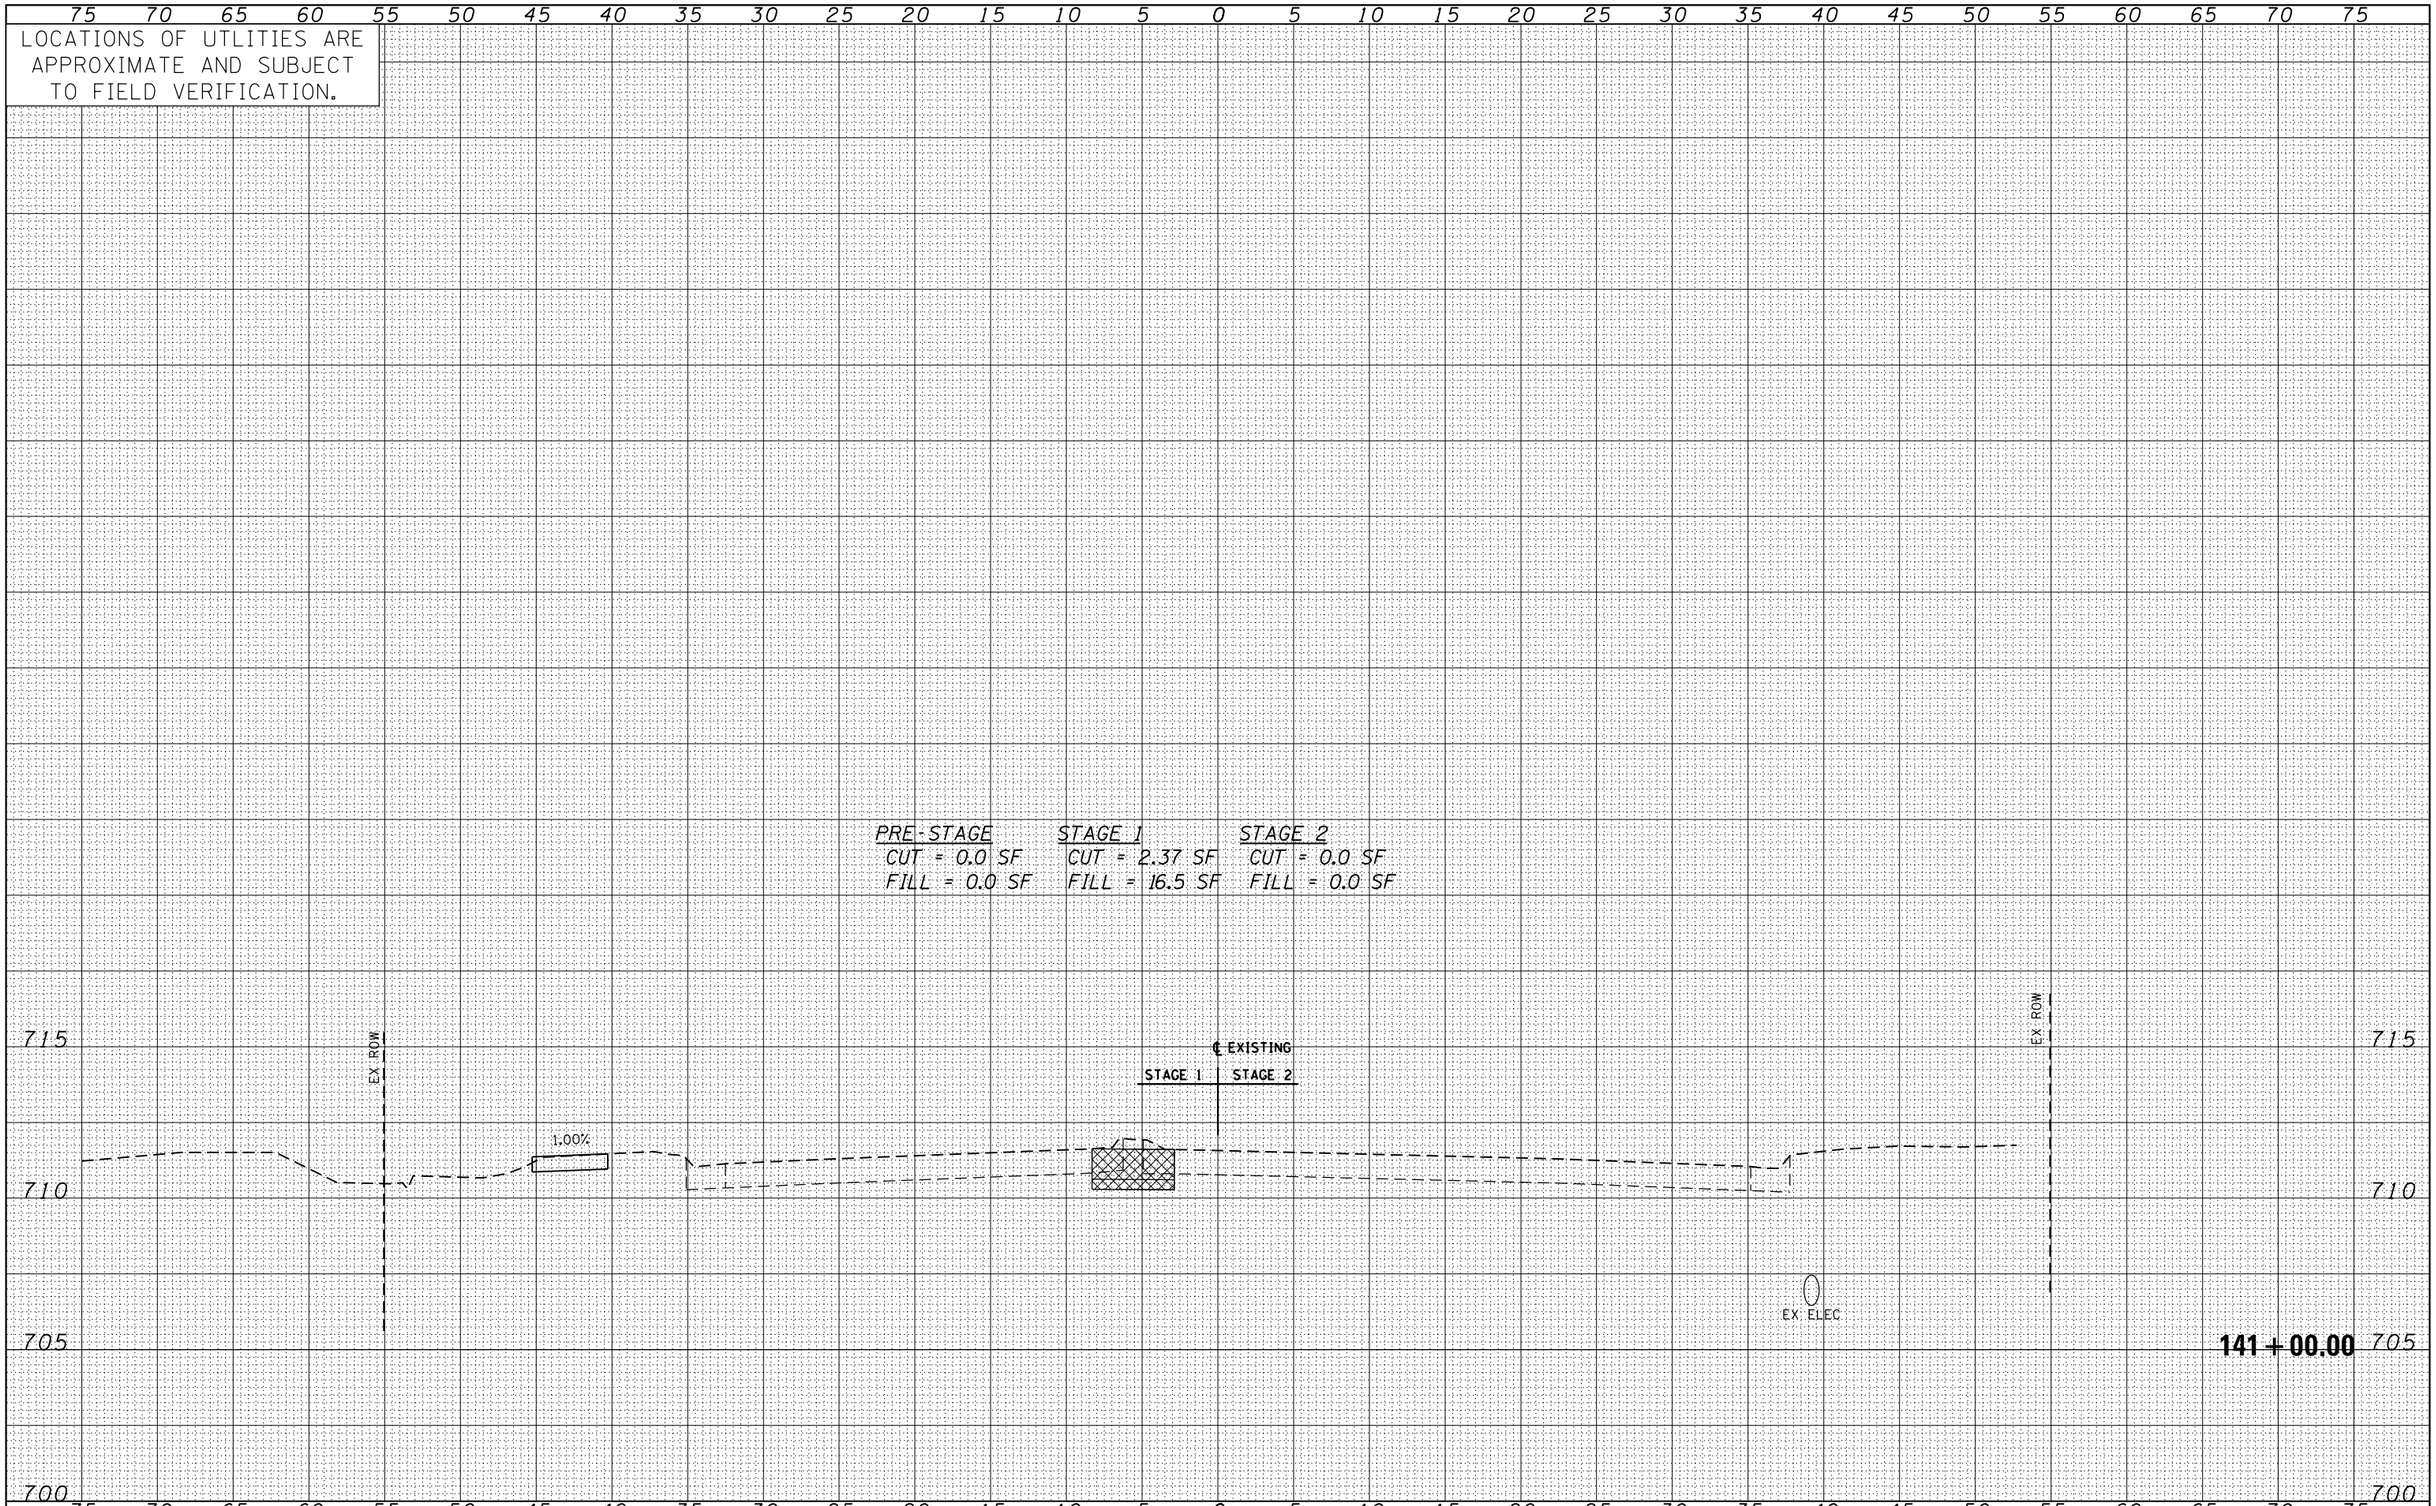

FINAL SURVEY	BY	DATE
SURVEYED		
PLOTTED		
TEMPLATE		
AREAS		
AREAS CHECKED		
NOTE BOOK NO.		

ORIGINAL SURVEY	BY	DATE
SURVEYED		
PLOTTED		
TEMPLATE		
AREAS		
AREAS CHECKED		
NOTE BOOK NO.		

FILE NAME = Q:\IDOT_25368367_US 34 at CN Ph2\Drawings\XS\D160R06-sht-xsc.dgn	USER NAME = michal.bartusiewicz	DESIGNED - MB	REVISED -
		DRAWN - KJB	REVISED -
	PLOT SCALE = 10.0000 ' / in.	CHECKED - SPF	REVISED -
	PLOT DATE = 02/28/2014	DATE - 02/28/2014	REVISED -

STATE OF ILLINOIS
DEPARTMENT OF TRANSPORTATION

CROSS SECTIONS
US ROUTE 34

SCALE: | SHEET NO. 46 OF 46 SHEETS | STA. 141+00.00 TO STA. 142+50.00

F.A.P. RTE.	SECTION	COUNTY	TOTAL SHEETS	SHEET NO.
311	652-A	DUPAGE	383	372

CONTRACT NO. 60R06

ILLINOIS FED. AID PROJECT