NOTES:

1. STORM SEWER THAT IS TO BE REMOVED AND HAS A DIAMETER OF 24" OR GREATER IS TO BE PAID FOR AS "STORM SEWER REMOVAL (SPECIAL) OF THE PIPE SIZE SPECIFIED." SEE SPECIAL PROVISIONS FOR MORE DETAILS.
2. SEE SIGN PLANS FOR SIGN REMOVALS.
3. SEE TRAFFIC SIGNAL PLANS FOR TRAFFIC SIGNAL REMOVALS.
4. SEE DRAINAGE AND UTILITY PLANS FOR EXISTING DRAINAGE STRUCTURES TO BE ADJUSTED.

LEGEND

/////// STORM SEWER REMOVAL

WETLAND IMPACTS

REL RELOCATE BY OTHERS

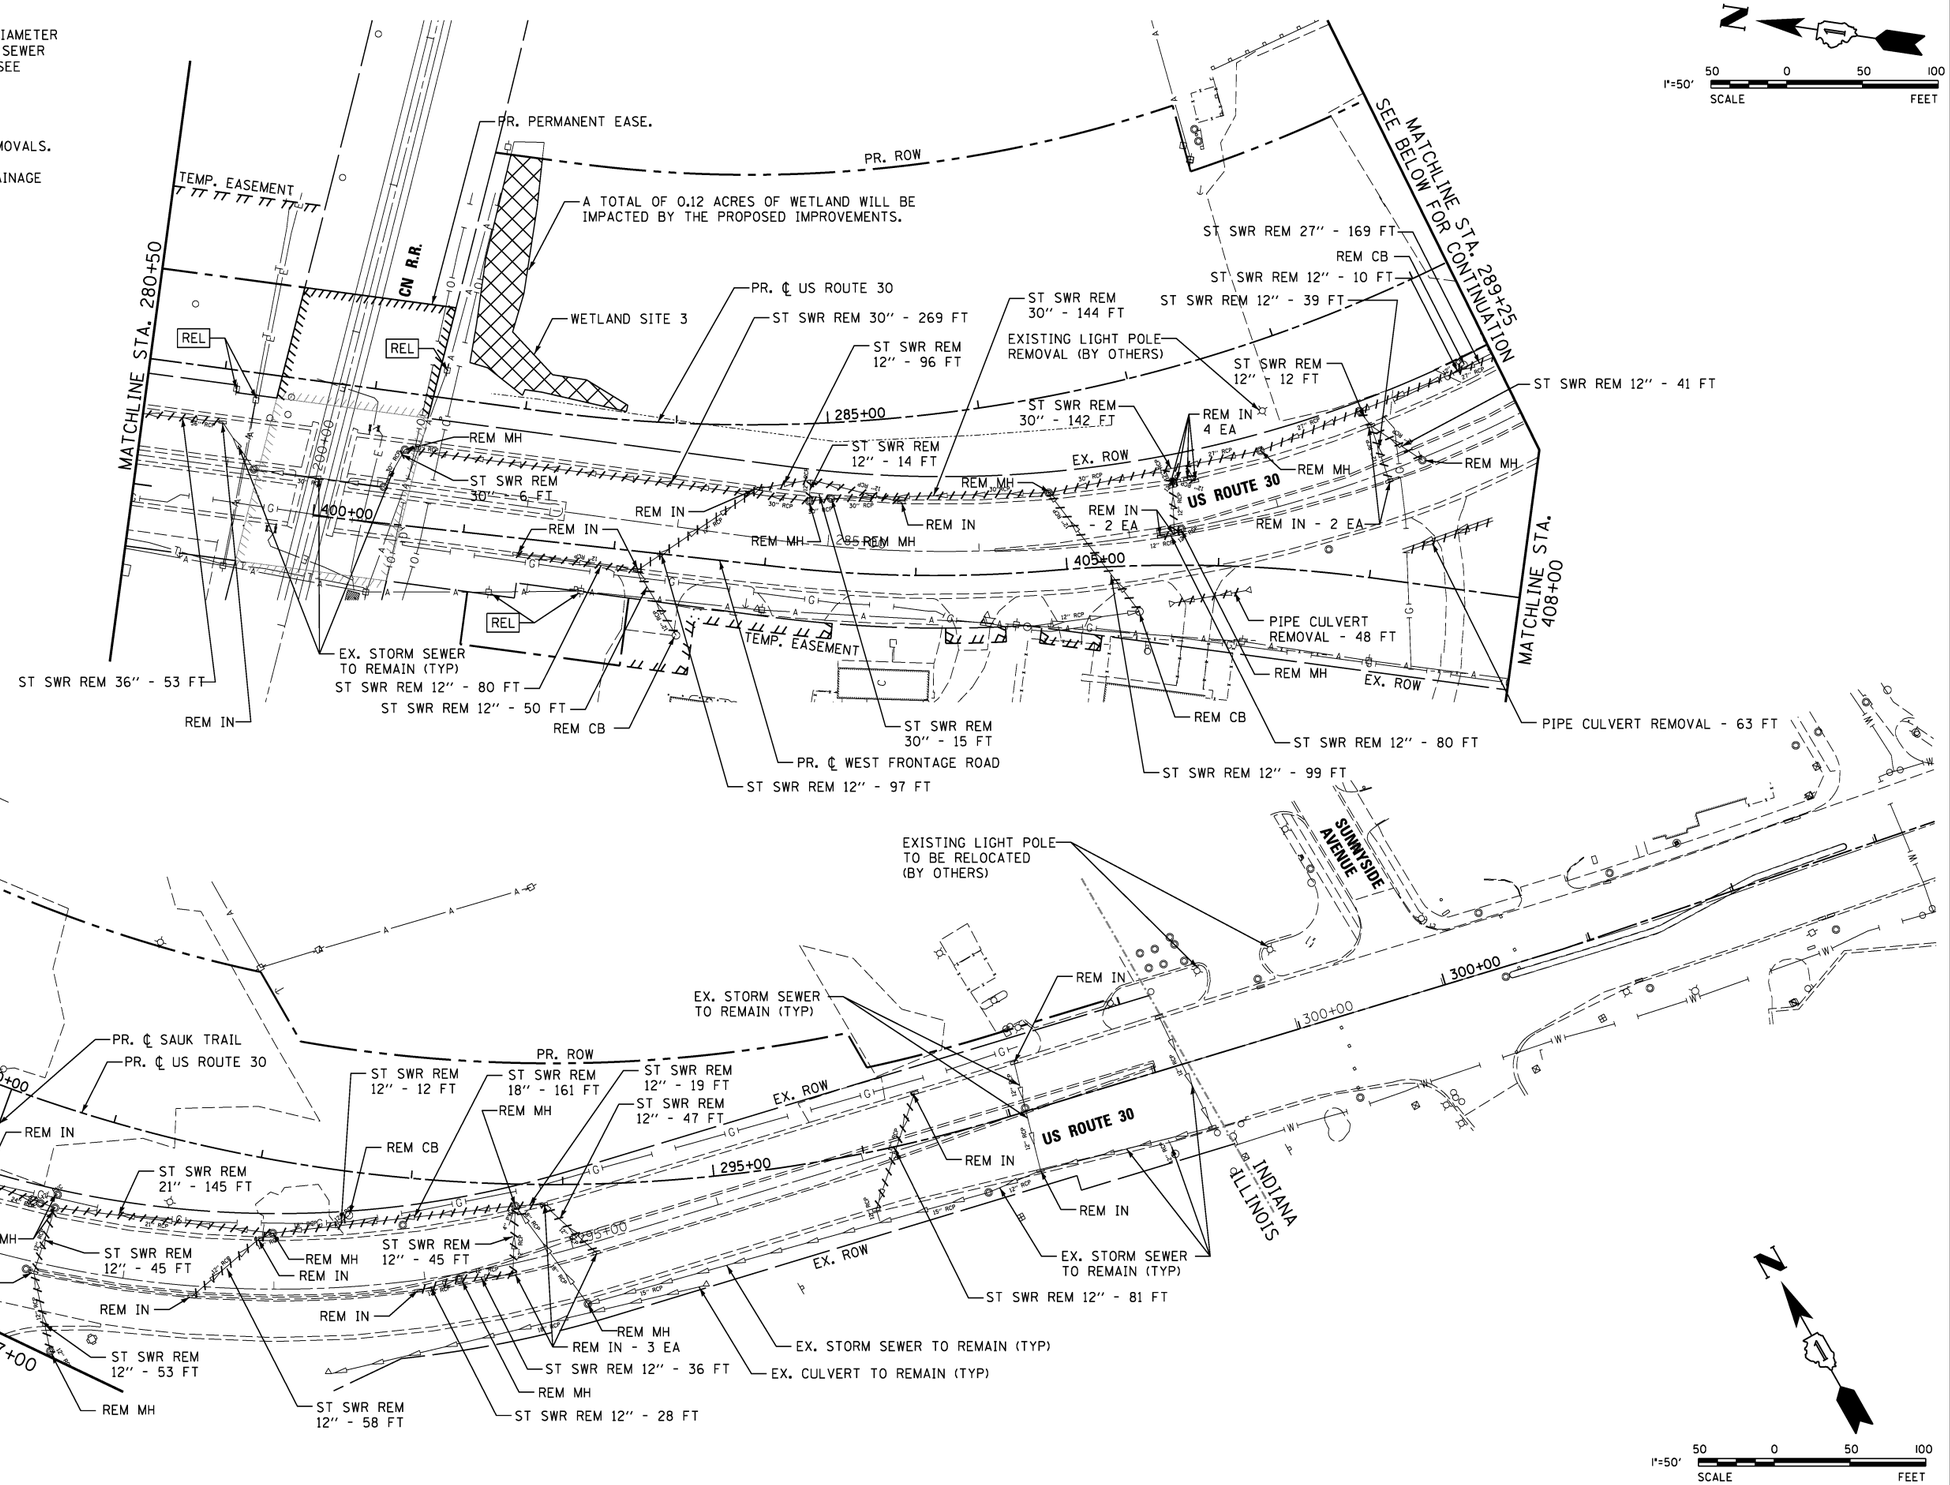

V3 Companies 7325 Janes Avenue Woodridge, IL 60517 630.724.9200 phone 630.724.9202 fax www.v3co.com	USER NAME = hshah	DESIGNED - DTE	REVISED -	STATE OF ILLINOIS DEPARTMENT OF TRANSPORTATION	US ROUTE 30 REMOVAL PLANS – DRAINAGE & UTILITIES STATION 280+50 TO STATION 301+00
		DRAWN - DRP	REVISED -		
	PLOT SCALE = 50.0000 ' / in.	CHECKED - VJD	REVISED -		
	PLOT DATE = 8/21/2013	DATE - 08/14/2013	REVISED -		SCALE: 1" - 50' SHEET NO. 2 OF 3 SHEETS STA. 280+50 TO STA. 301+00

F.A.P. RTE.	SECTION	COUNTY	TOTAL SHEETS	SHEET NO.
353	11-Y-A	COOK	354	110
		CONTRACT NO. 60R19		
	ILLINOIS FED. AID PROJECT			