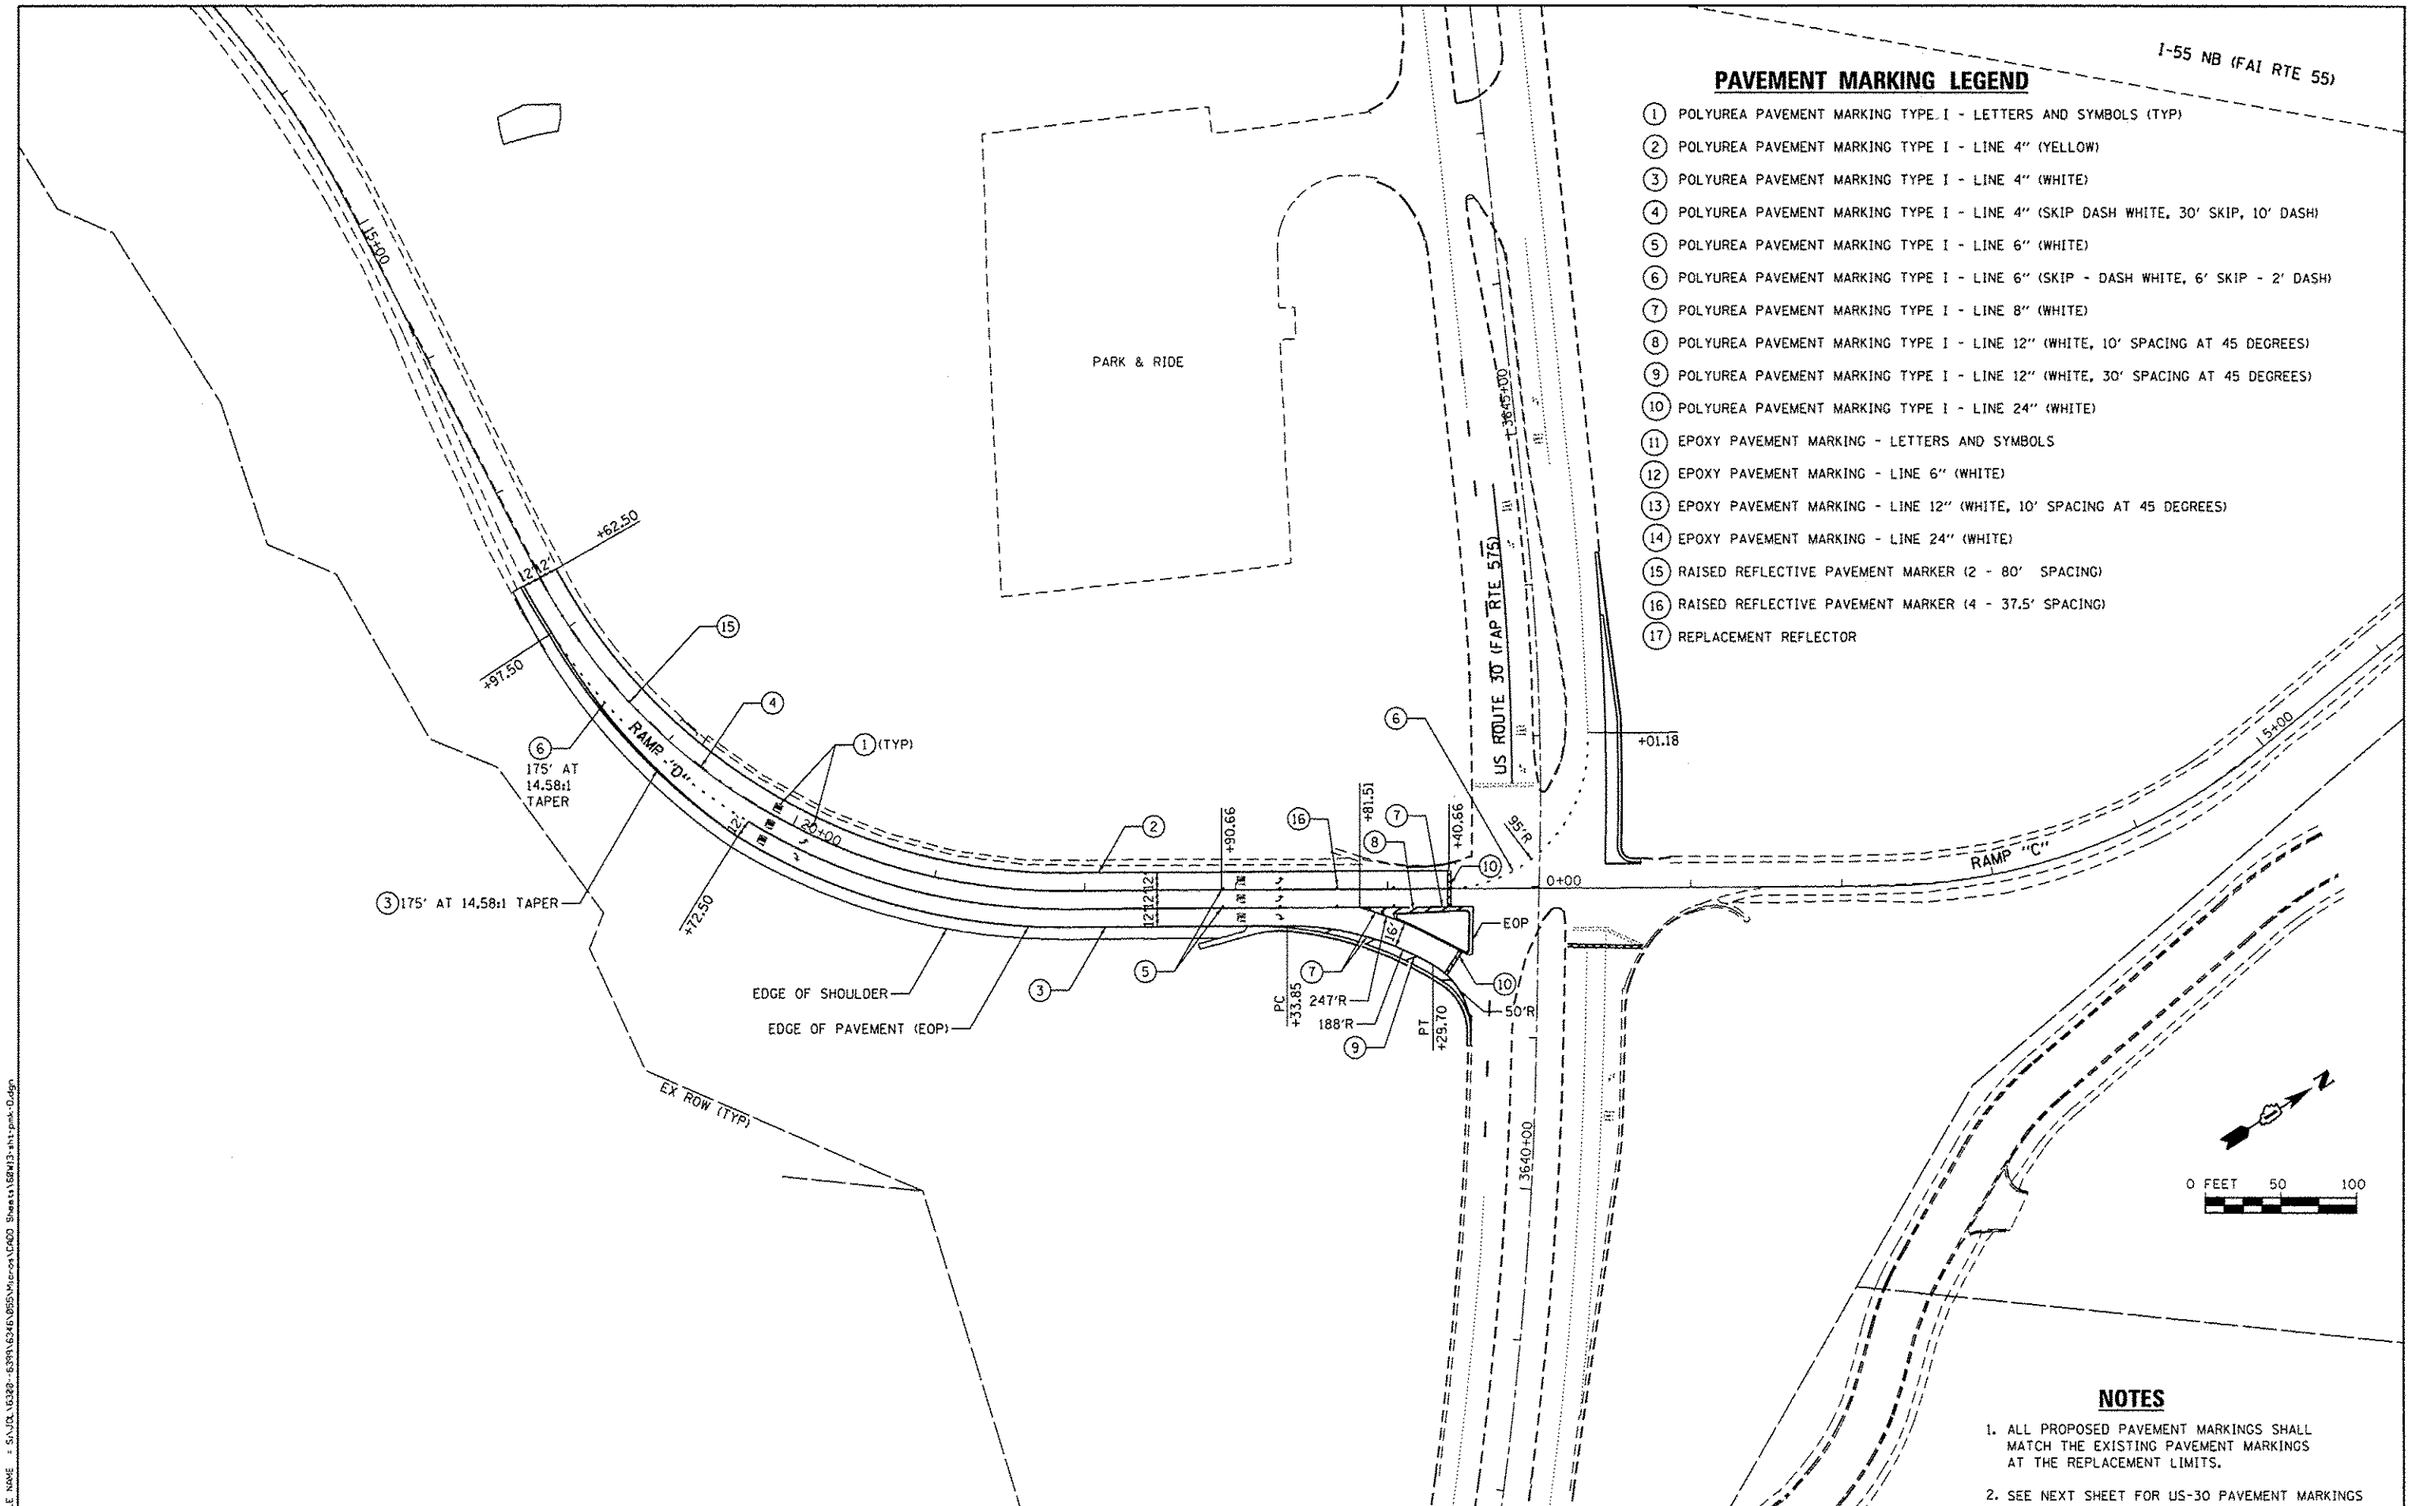

PAVEMENT MARKING LEGEND

1. POLYUREA PAVEMENT MARKING TYPE I - LETTERS AND SYMBOLS (TYP)
2. POLYUREA PAVEMENT MARKING TYPE I - LINE 4" (YELLOW)
3. POLYUREA PAVEMENT MARKING TYPE I - LINE 4" (WHITE)
4. POLYUREA PAVEMENT MARKING TYPE I - LINE 4" (SKIP DASH WHITE, 30' SKIP, 10' DASH)
5. POLYUREA PAVEMENT MARKING TYPE I - LINE 6" (WHITE)
6. POLYUREA PAVEMENT MARKING TYPE I - LINE 6" (SKIP - DASH WHITE, 6' SKIP - 2' DASH)
7. POLYUREA PAVEMENT MARKING TYPE I - LINE 8" (WHITE)
8. POLYUREA PAVEMENT MARKING TYPE I - LINE 12" (WHITE, 10' SPACING AT 45 DEGREES)
9. POLYUREA PAVEMENT MARKING TYPE I - LINE 12" (WHITE, 30' SPACING AT 45 DEGREES)
10. POLYUREA PAVEMENT MARKING TYPE I - LINE 24" (WHITE)
11. EPOXY PAVEMENT MARKING - LETTERS AND SYMBOLS
12. EPOXY PAVEMENT MARKING - LINE 6" (WHITE)
13. EPOXY PAVEMENT MARKING - LINE 12" (WHITE, 10' SPACING AT 45 DEGREES)
14. EPOXY PAVEMENT MARKING - LINE 24" (WHITE)
15. RAISED REFLECTIVE PAVEMENT MARKER (2 - 80' SPACING)
16. RAISED REFLECTIVE PAVEMENT MARKER (4 - 37.5' SPACING)
17. REPLACEMENT REFLECTOR

NOTES

1. ALL PROPOSED PAVEMENT MARKINGS SHALL MATCH THE EXISTING PAVEMENT MARKINGS AT THE REPLACEMENT LIMITS.
2. SEE NEXT SHEET FOR US-30 PAVEMENT MARKINGS

FILE NAME = S:\JOL\6320-6399\6246\055\Micros\CADD Sheets\60W13-sht-pmk-D.dgn

SA STRAND ASSOCIATES 1170 SOUTH HOUBOLT ROAD JOLIET, ILLINOIS 60431 (815) 744-4200	USER NAME = dennisw	DESIGNED - JLB	REVISED -	STATE OF ILLINOIS DEPARTMENT OF TRANSPORTATION	PAVEMENT MARKING PLAN RAMP "D"	F.A.P. RTE. 575	SECTION 14-N	COUNTY WILL	TOTAL SHEETS 163 / SHEET NO. 50
	MODEL NAME = Default	DRAWN - DJW	REVISED -					CONTRACT NO. 60W13	
	PLOT SCALE = 100.0000 ' / in.	CHECKED - BMA	REVISED -		SCALE: SHEET OF SHEETS STA. TO STA.			ILLINOIS FED. AID PROJECT	
	PLOT DATE = 12/18/2013	DATE - 12/17/13	REVISED -						