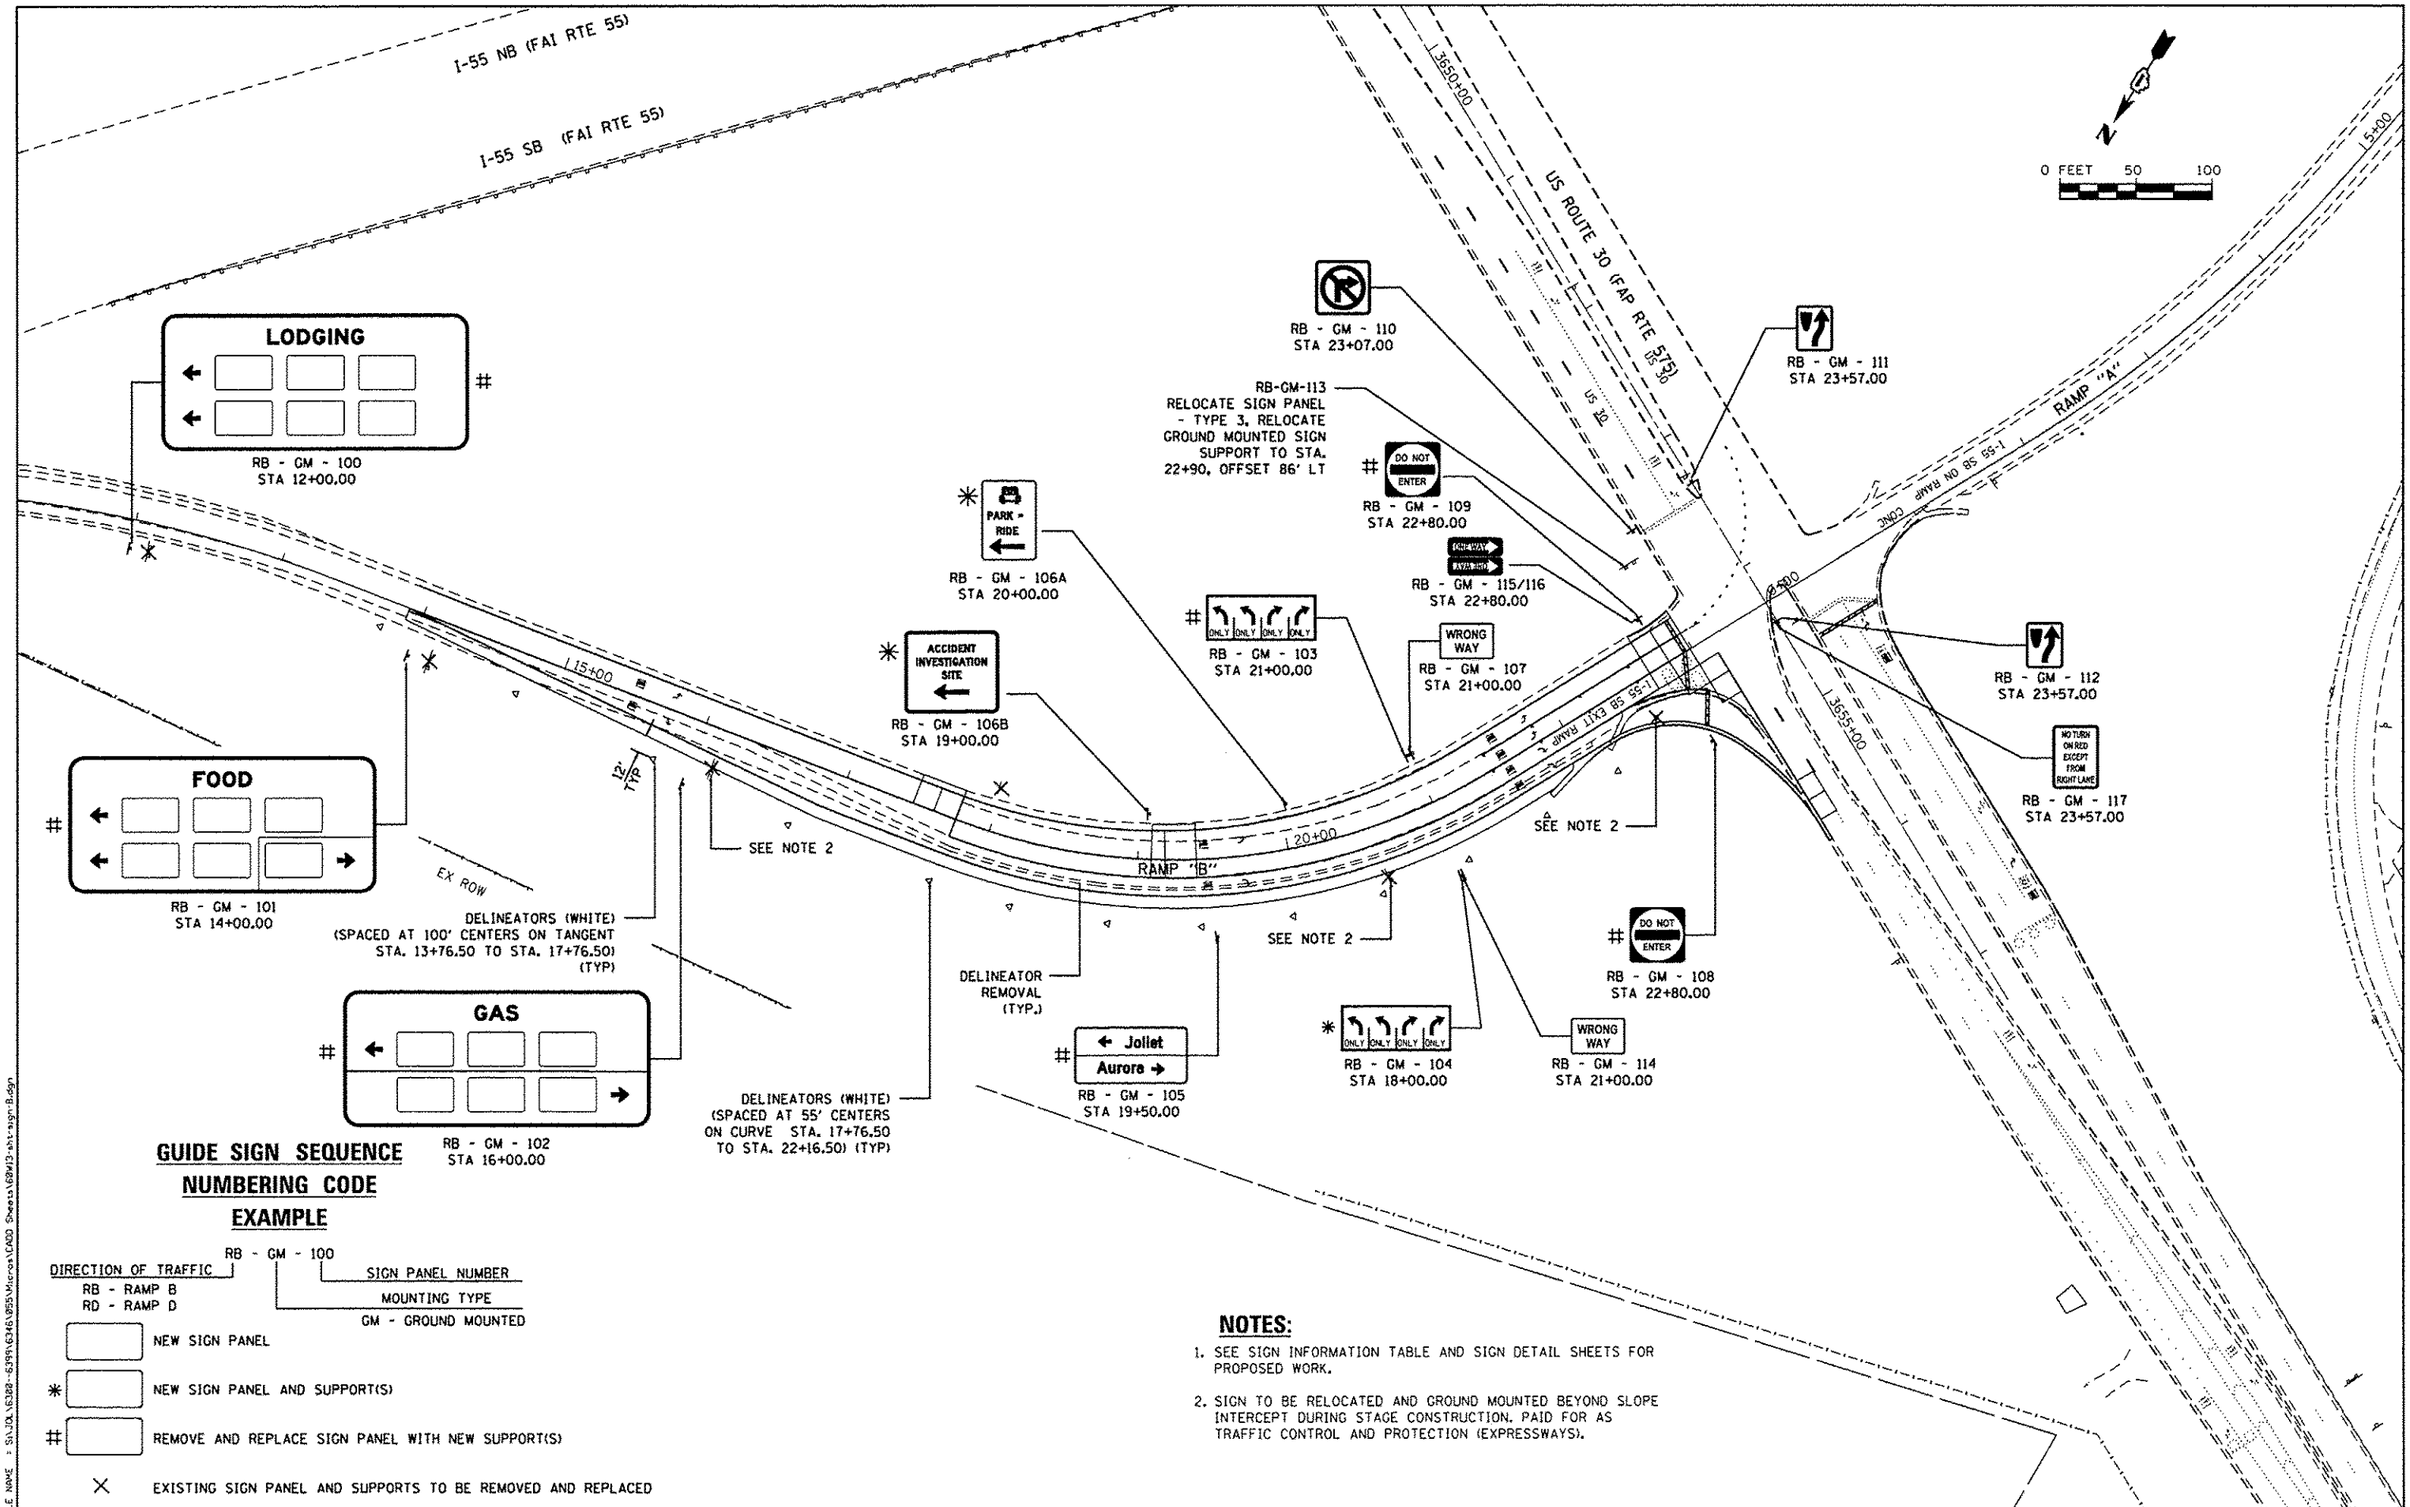

GUIDE SIGN SEQUENCE NUMBERING CODE EXAMPLE

RB - GM - 100

DIRECTION OF TRAFFIC
RB - RAMP B
RD - RAMP D

SIGN PANEL NUMBER

MOUNTING TYPE
GM - GROUND MOUNTED

NEW SIGN PANEL

* NEW SIGN PANEL AND SUPPORT(S)

\# REMOVE AND REPLACE SIGN PANEL WITH NEW SUPPORT(S)

× EXISTING SIGN PANEL AND SUPPORTS TO BE REMOVED AND REPLACED

NOTES:

1. SEE SIGN INFORMATION TABLE AND SIGN DETAIL SHEETS FOR PROPOSED WORK.
2. SIGN TO BE RELOCATED AND GROUND MOUNTED BEYOND SLOPE INTERCEPT DURING STAGE CONSTRUCTION. PAID FOR AS TRAFFIC CONTROL AND PROTECTION (EXPRESSWAYS).

FILE NAME = S:\JOL\6300-6399\6346\055\Micros\CADD Sheets\60W13-sht-sign-B.dgn

SA STRAND ASSOCIATES® 1170 SOUTH HOUBOLT ROAD JOLIET, ILLINOIS 60431 (815) 744-4200	USER NAME = dennisw	DESIGNED - JLB	REVISED -	STATE OF ILLINOIS DEPARTMENT OF TRANSPORTATION	SIGNAGE PLAN RAMP "B"	F.A.P. RTE. 575	SECTION 14-N	COUNTY WILL	TOTAL SHEETS 163	SHEET NO. 52
	MODEL NAME = Default	DRAWN - DJW	REVISED -					CONTRACT NO. 60W13		
	PLOT SCALE = 100.0000 ' / in.	CHECKED - BMA	REVISED -		SCALE: SHEET OF SHEETS STA. TO STA.			ILLINOIS FED. AID PROJECT		
	PLOT DATE = 12/18/2013	DATE - 12/17/13	REVISED -							