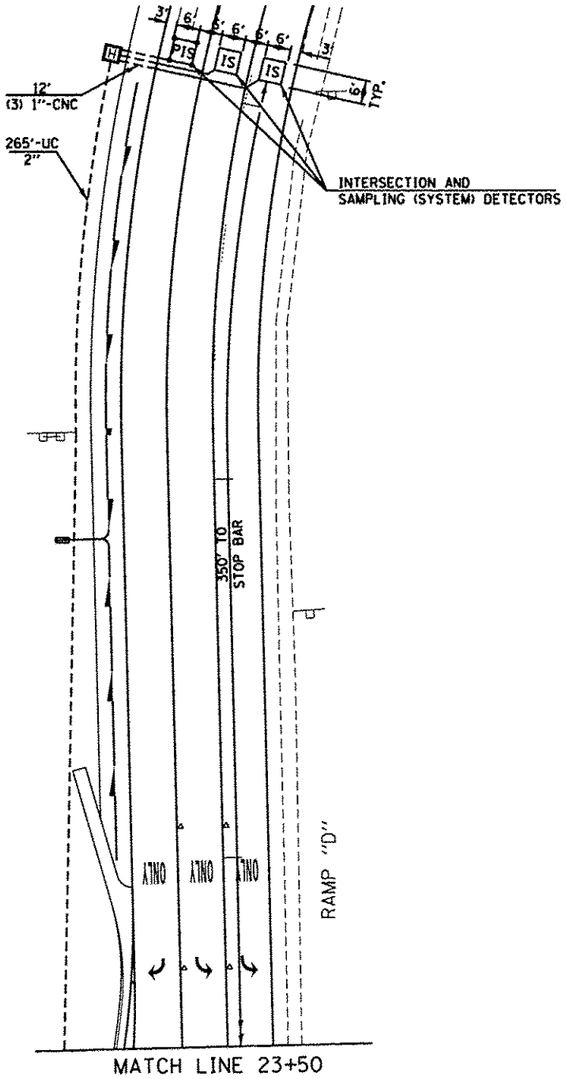


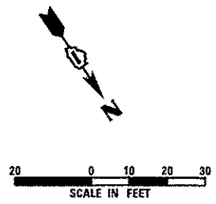


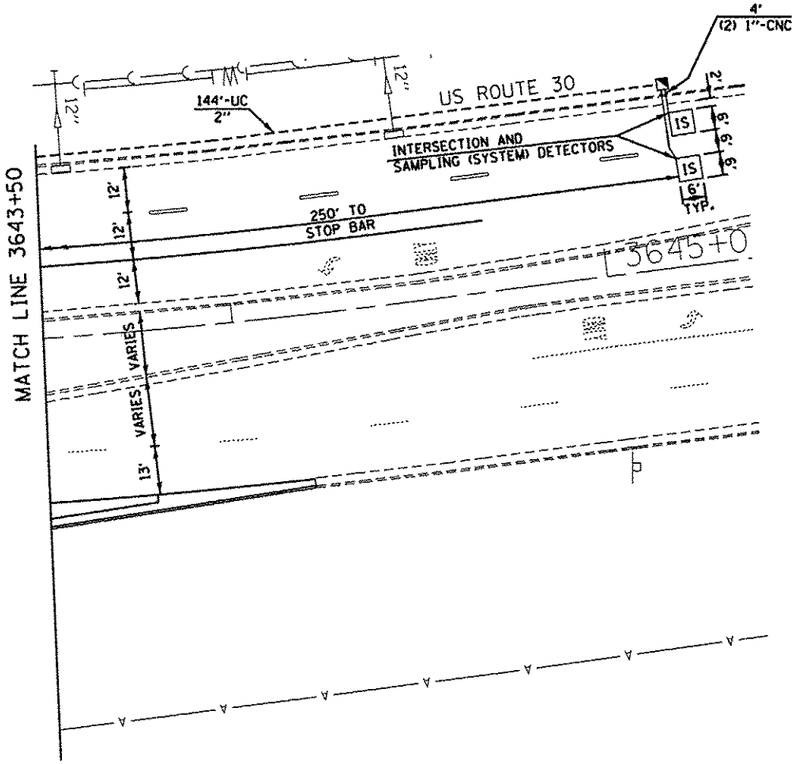


THE TRAFFIC SIGNAL CONTROL EQUIPMENT FOR THIS PROJECT SHALL BE "ECONOLITE" TO MATCH THE EXISTING ADJACENT SYSTEM.

SINGH
SINGH + ASSOCIATES, INC.
CONSULTING ENGINEERS

| | | | |
|---|---|---|---|
| USER NAME = .USER. | DESIGNED - MG | REVISED - | |
| FILE NAME = D160W13-sht-ts08.dgn | DRAWN - VP/MG | REVISED - | |
| PLOT SCALE = 20.0000 ' / in. | CHECKED - IY/KP | REVISED - | |
| PLOT DATE = 12/17/2013 | DATE - 12/17/2013 | REVISED - | |

**STATE OF ILLINOIS**
**DEPARTMENT OF TRANSPORTATION**

**TRAFFIC SIGNAL INSTALLATION PLAN**
**US ROUTE 30 AT I-55 RAMPS C AND D**

SCALE: 1"=20' | SHEET 14 OF 33 SHEETS | STA. | TO STA.

| F.A.P. RTE. | SECTION | COUNTY | TOTAL SHEETS | SHEET NO. |
|---|---|---|---|---|
| 575 | 14-N | WILL | 163 | 74 |
| | | CONTRACT NO. 60W13 | | |
| | | ILLINOIS FED. AID PROJECT | | |