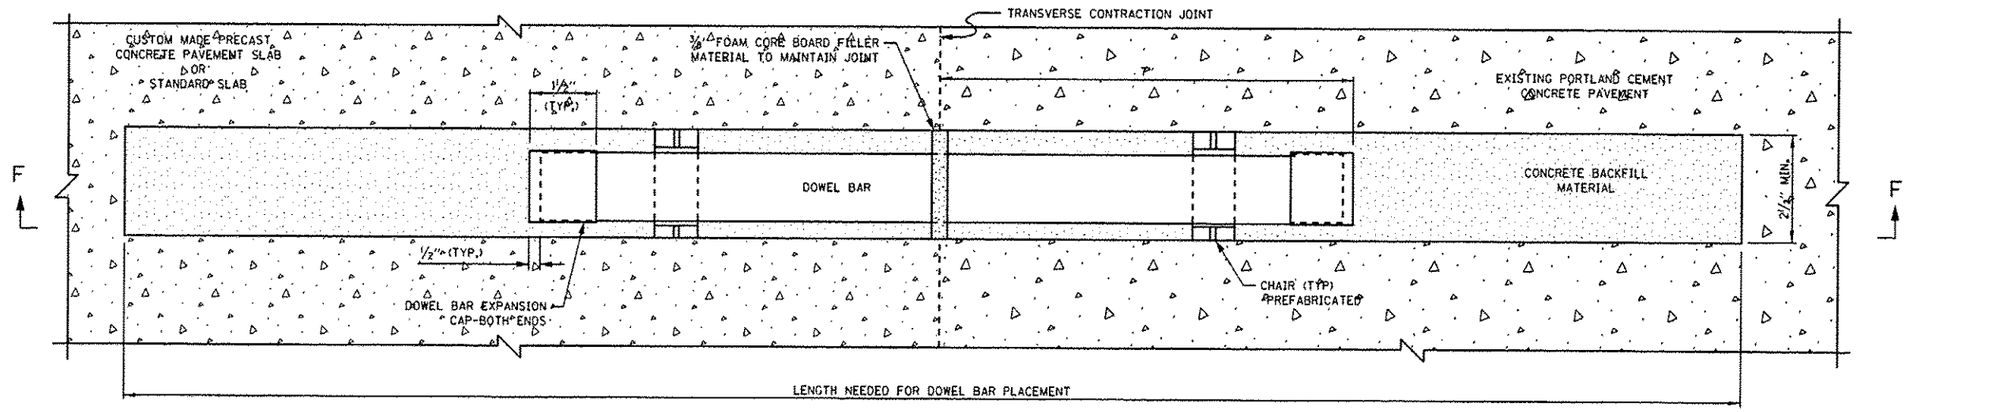

PLAN VIEW

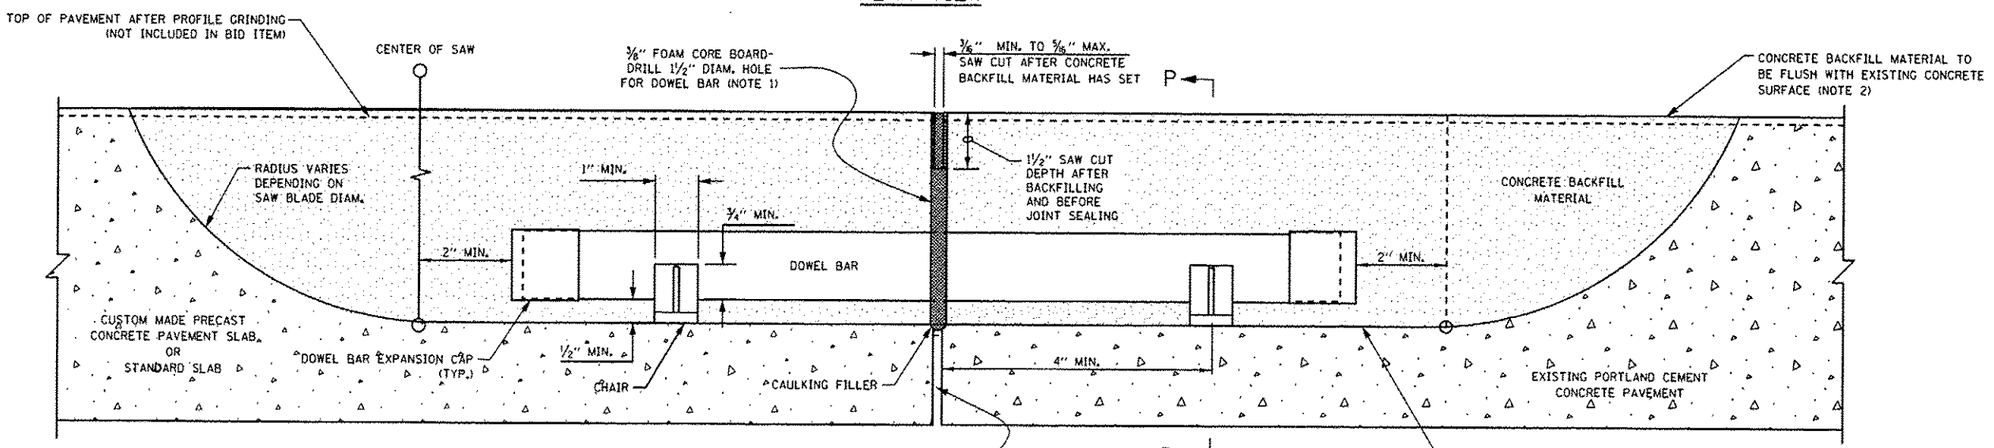

SECTION F-F

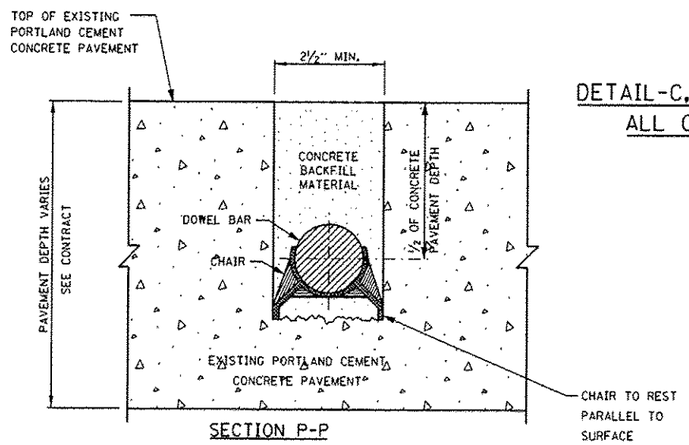

SECTION P-P

DETAIL-C, WIDE MOUTH DOWEL BAR PLACEMENT DETAIL FOR ALL CUSTOM MADE PRECAST PANELS AND OPTIONAL FOR STANDARD SLABS

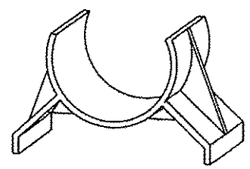

CHAIR DETAIL

NOTES:

1. PLACE FOAM CORE BOARDS TO THE TOP OF PATCH.
2. UPON COMPLETION, THE FINISHED SURFACE OF THE CONCRETE BACKFILL MATERIAL SHALL NOT BE BELOW EXISTING CONCRETE SURFACE.

FILE NAME = s:\e\p\planprep\squad_2\des-pp\60w56 sl 60 falgonquin rdl diamond grinding\pcc patching	USER NAME = PencePL	DESIGNED - O. PATEL	REVISED -
		DRAWN - precast PCC Patching.dgn	REVISED -
	PLOT SCALE = 100.0000 ' / in.	CHECKED -	REVISED -
	PLOT DATE = 12/16/2013	DATE - 10-25-2013	REVISED -

STATE OF ILLINOIS
DEPARTMENT OF TRANSPORTATION

PRECAST CONCRETE PAVEMENT SLABS

SCALE: NONE | SHEET NO. 13 OF 19 SHEETS | STA. | TO STA.

F.A.P. RTE.	SECTION	COUNTY	TOTAL SHEETS	SHEET NO.
575	14-N	WILL	163	122
	BD 57	CONTRACT NO. 60W13		
FED. ROAD DIST. NO. 1	ILLINOIS	FED. AID PROJECT		