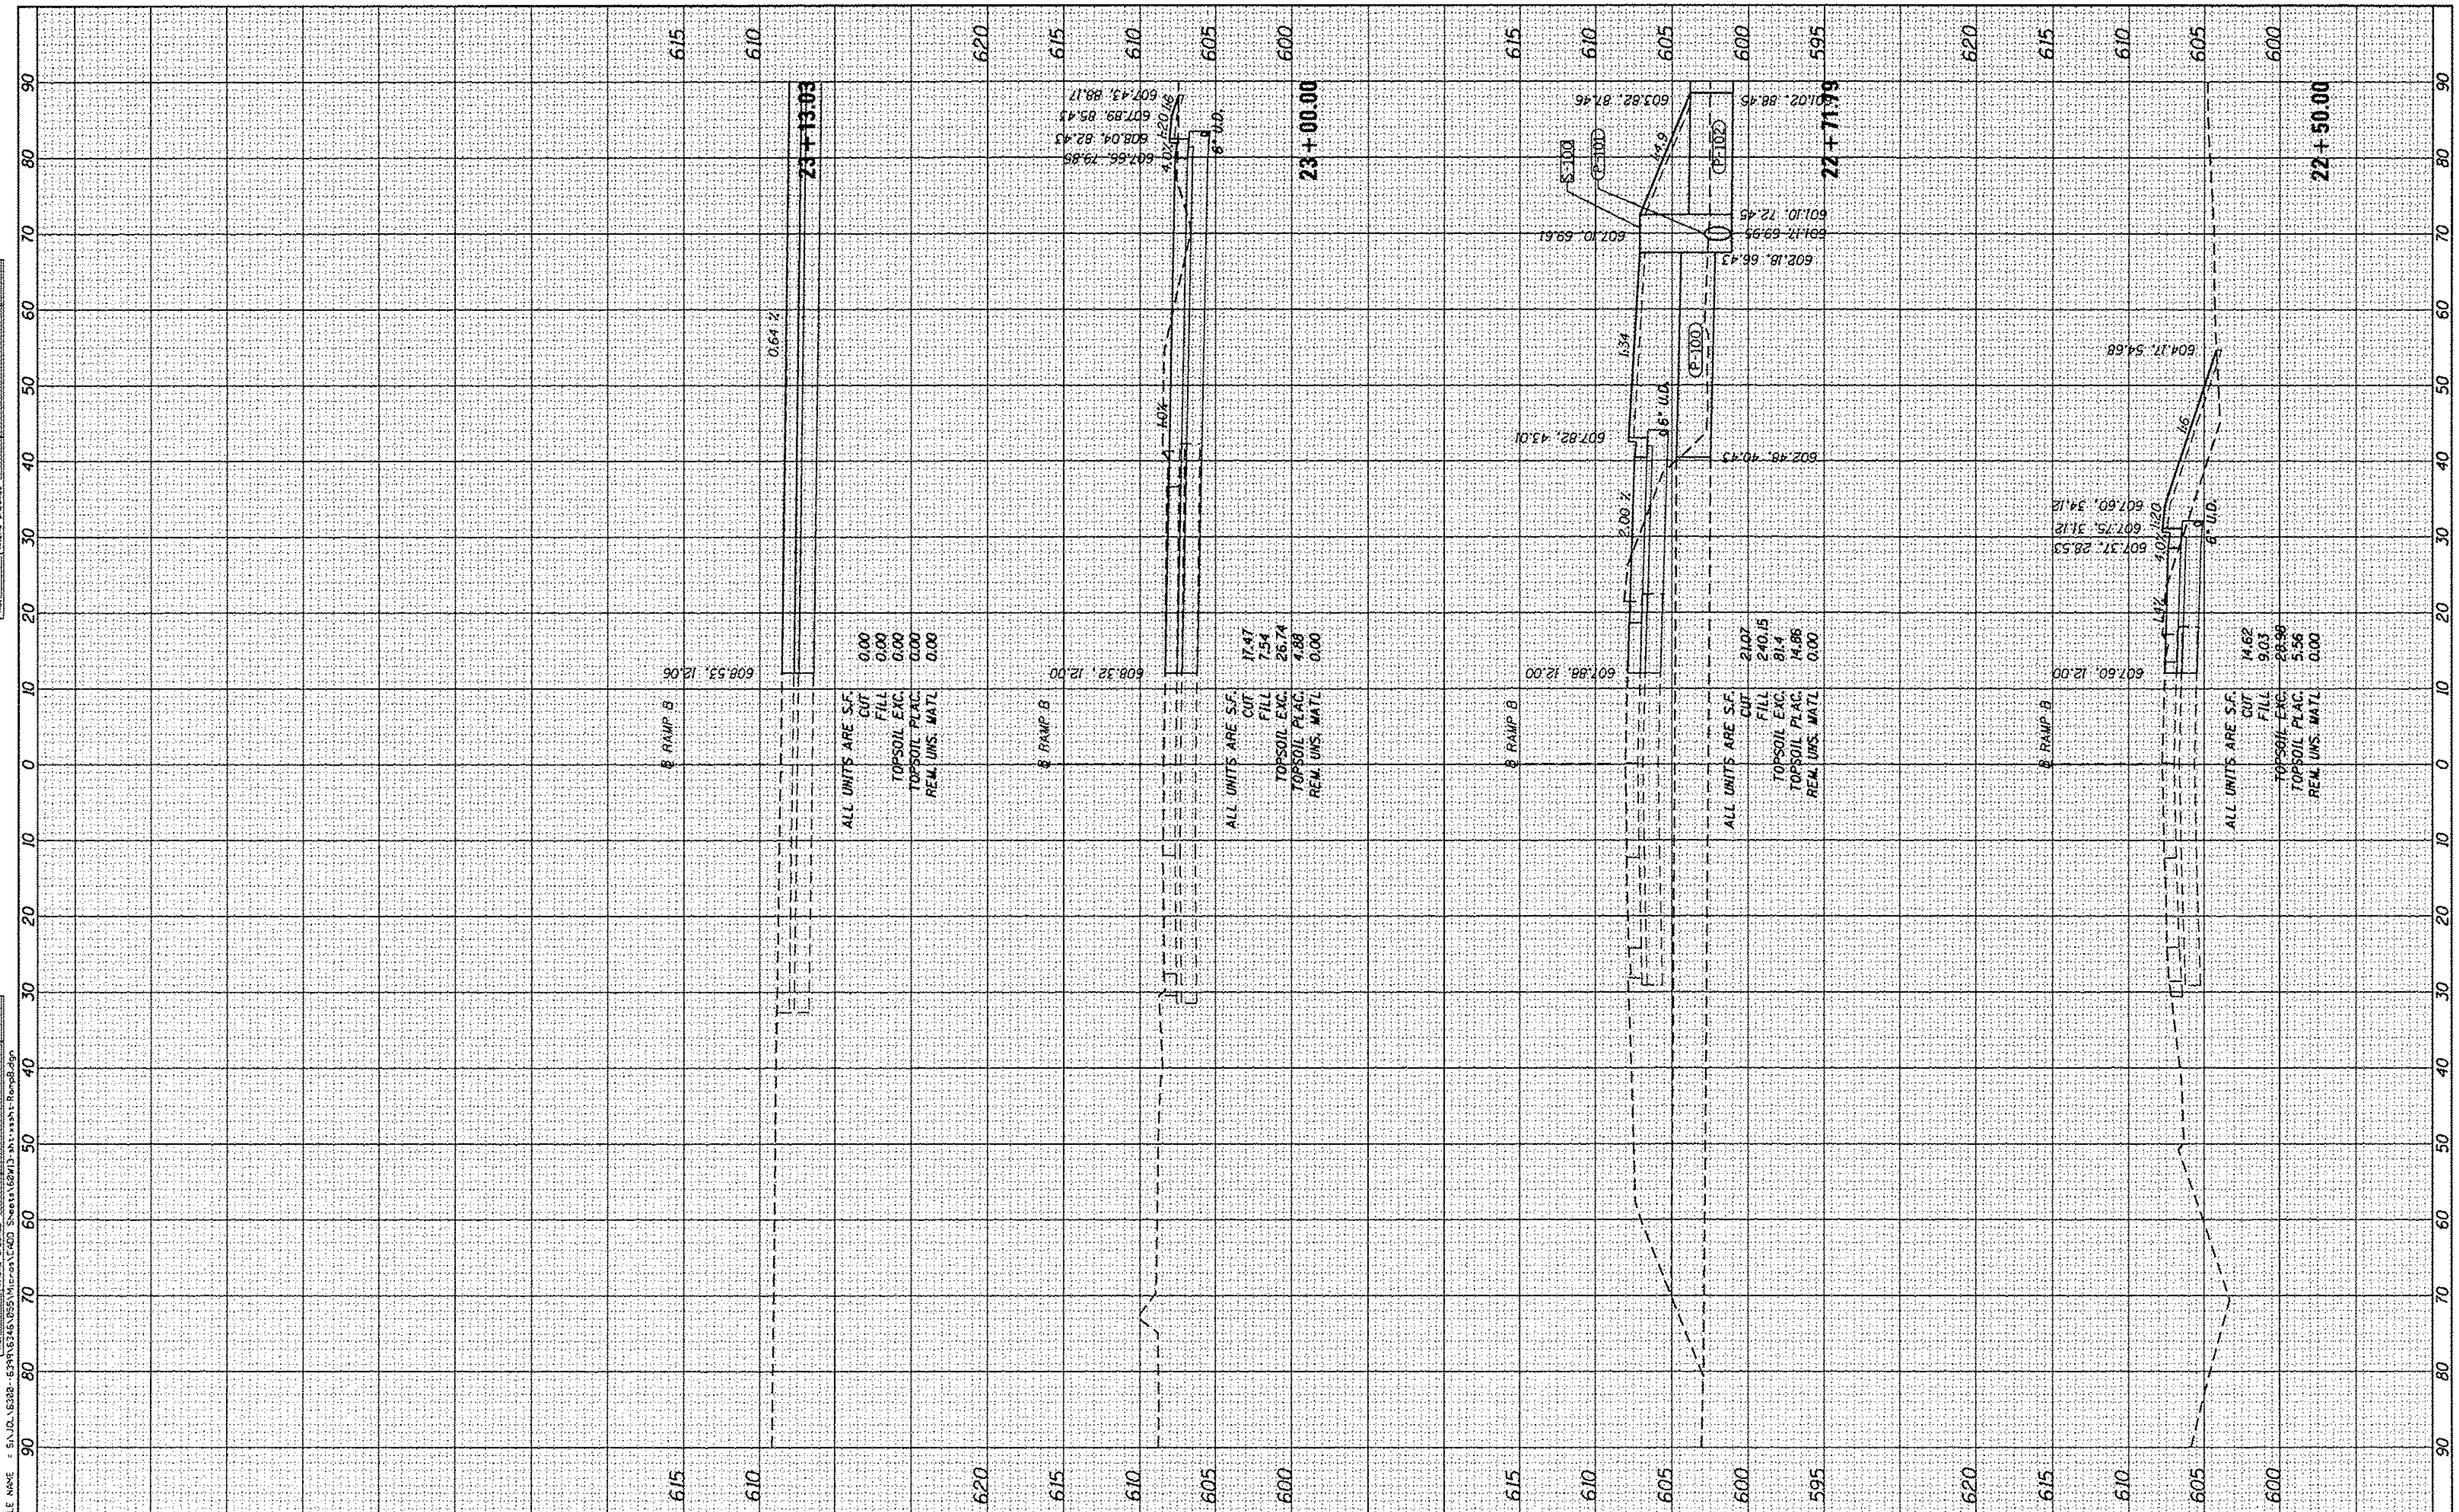

FINAL SURVEY		BY	DATE
NOTE BOOK	SURVEYED		
	PLOTTED		
	TEMPLATE		
	AREAS		
NO.	AREAS CHECKED		

ORIGINAL SURVEY		BY	DATE
NOTE BOOK	SURVEYED		
	PLOTTED		
	TEMPLATE		
	AREAS		
NO.	AREAS CHECKED		

FILE NAME = S:\JOL\6300-6399\6346\055\Micros\CADD Sheets\60W13-sht-xsht-RampB.dgn

STRAND ASSOCIATES®
1170 SOUTH HOUBOLT ROAD
JOLIET, ILLINOIS 60431
(815) 744-4200

USER NAME = dmnnisw	DESIGNED - JLB	REVISED -	
MODEL NAME = Default	DRAWN - DJW	REVISED -	
PLOT SCALE = 20.0000 ' / in.	CHECKED - BMA	REVISED -	
PLOT DATE = 12/18/2013	DATE - 12/17/13	REVISED -	

STATE OF ILLINOIS
DEPARTMENT OF TRANSPORTATION

RAMP B CROSS SECTIONS

SCALE: 10(H) 5(V) | SHEET OF SHEETS | STA. 22+50.00 TO STA.23+13.03

F.A.P. RTE.	SECTION	COUNTY	TOTAL SHEETS	SHEET NO.
575	14-N	WILL	163	155
		CONTRACT NO. 60W13		
	ILLINOIS FED. AID PROJECT			